
NOTES:



Block Plan

0 5 10 20 30 40 50m
SCALE 1:500

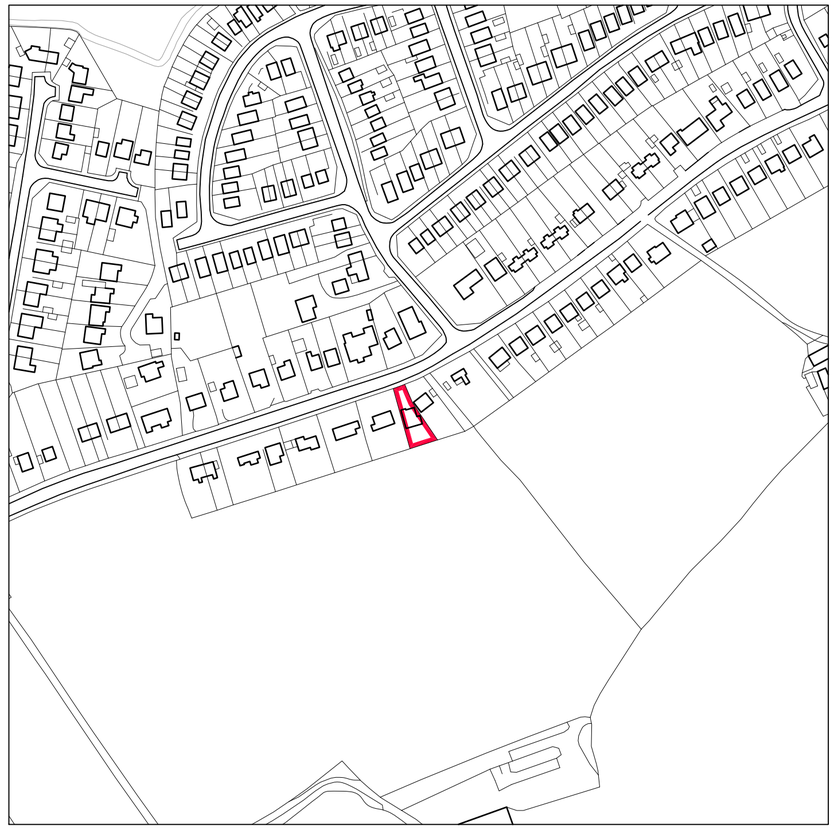

Location Plan

0 50 100 150 200 250m
SCALE 1:2500

NORTH

REVISIONS:

WARD DESIGN
ARCHITECTURAL SERVICES
93 MOORHALL, BAKEWELL, DERBYSHIRE. DE45 1FP
T: 01629 814966 **M**: 07590 060 864 **E**: dan@dtward.co.uk

PROJECT

110A Basfordbridge Lane.

CLIENT

Mr & Mrs Tait.

DRAWING

Block & Location Plans.

DRAWING NO:	REVISION:	SCALE:	SHEET:	DATE:
2009/01		1:500 1:2500	A2	07/2020