

This drawing is the property of Ward Design. No reproduction or redistribution of this drawing shall be permitted in any form, whether by electronic, photocopying or other means, without the prior written consent by Ward Design.


NOTES:

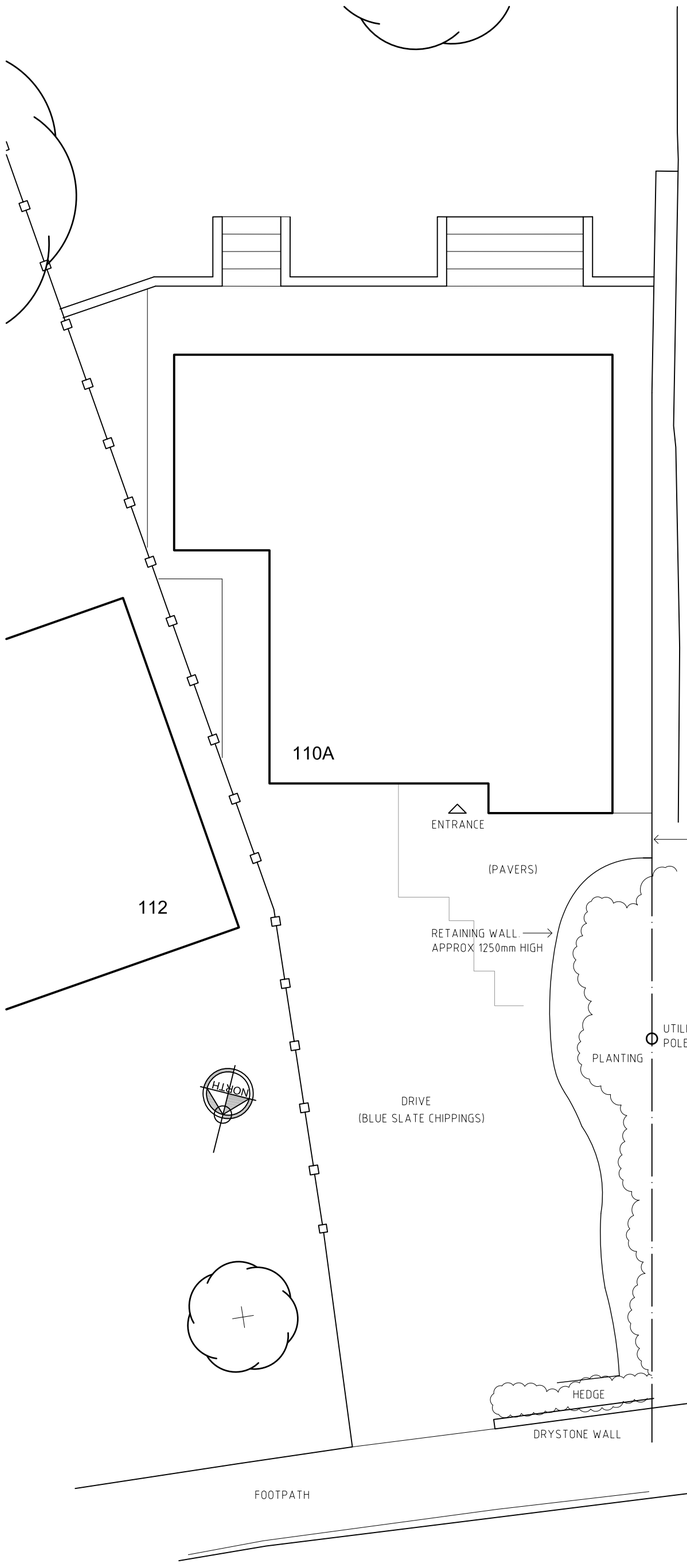

Existing Site Plan

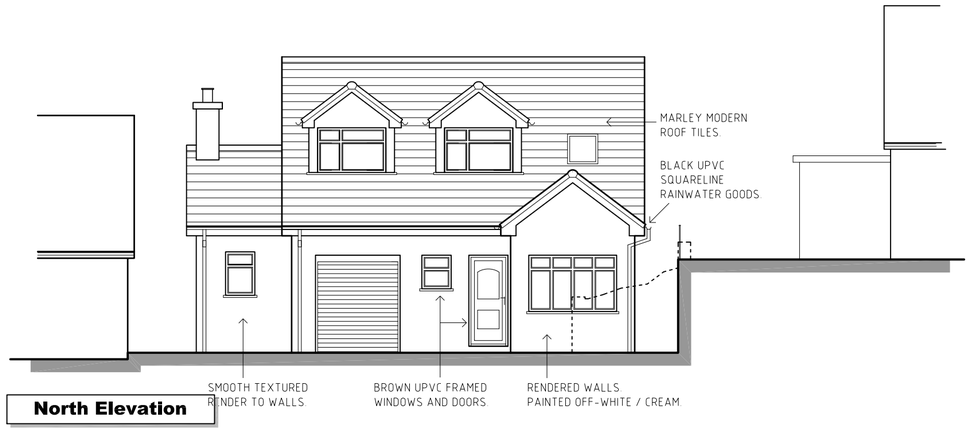

North Elevation

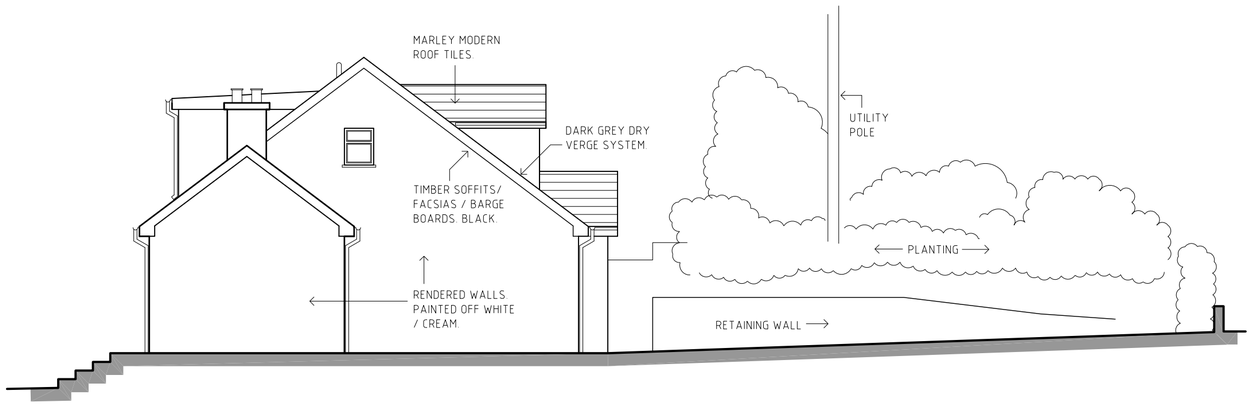

East Elevation

REVISIONS:

WARD DESIGN
ARCHITECTURAL SERVICES
93 MOORHALL, BAKEWELL, DERBYSHIRE. DE45 1FP
T: 01629 814966 **M**: 07590 060 864 **E**: dan@dtward.co.uk

PROJECT

110A Basfordbridge Lane.

CLIENT

Mr & Mrs Tait.

DRAWING

Existing Plan & Elevations.

DRAWING NO:	REVISION:	SCALE:	SHEET:	DATE:
2009/02		1:100	A2	07/2020