
This drawing is the property of Ward Design. No reproduction or redistribution of this drawing shall be permitted in any form, whether by electronic, photocopying or other means, without the prior written consent by Ward Design.

NOTES:


0 1 2 3 4 5m
SCALE 1:100

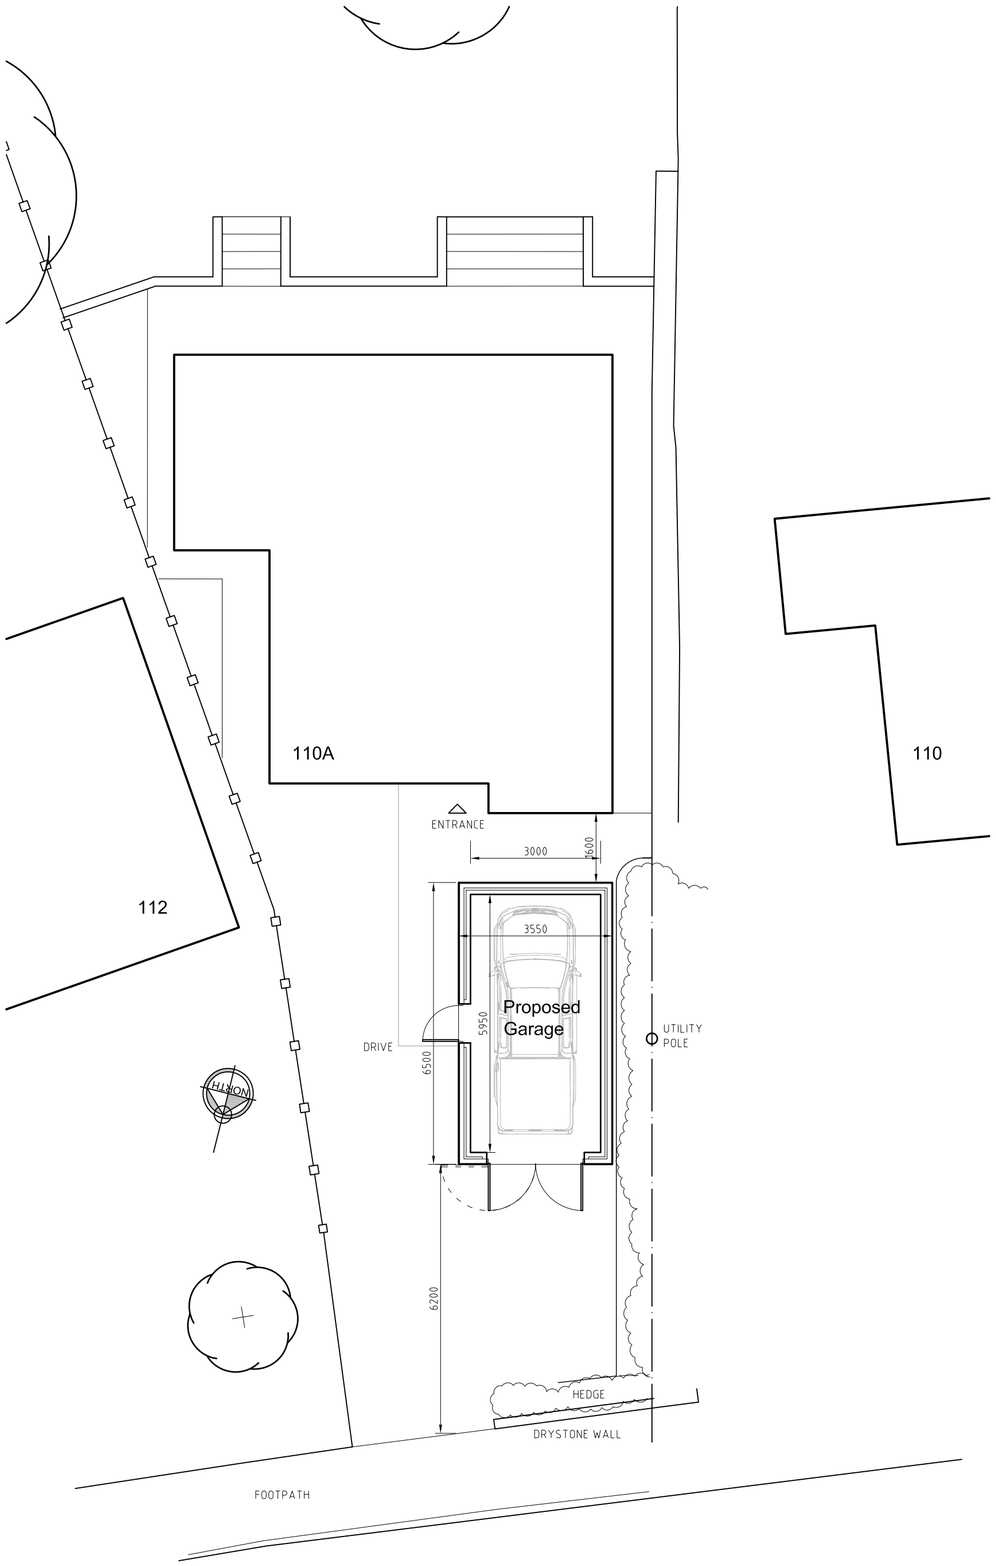


Existing Site Plan




North Elevation

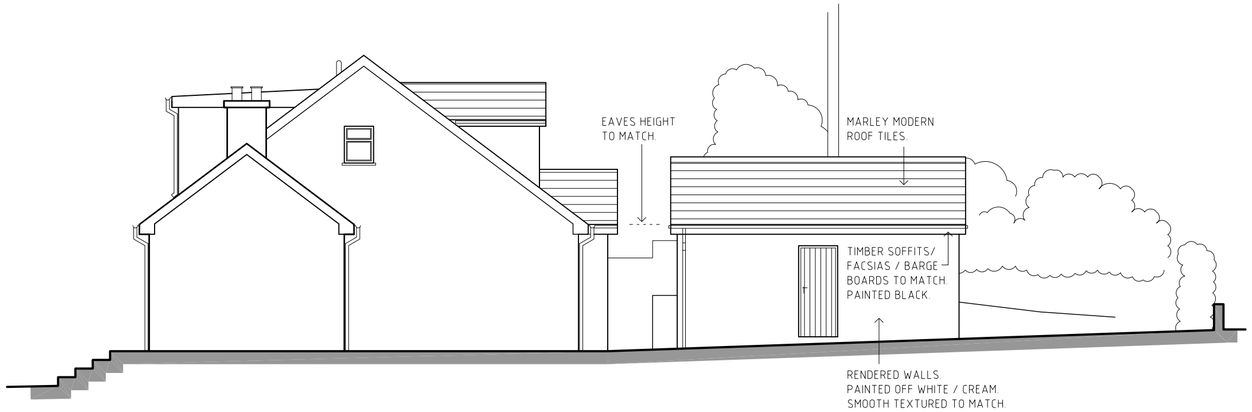


East Elevation

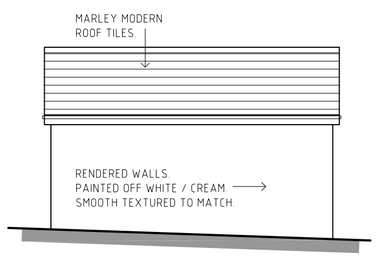

West Elevation

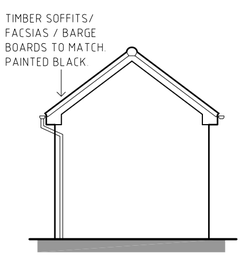

South Elevation

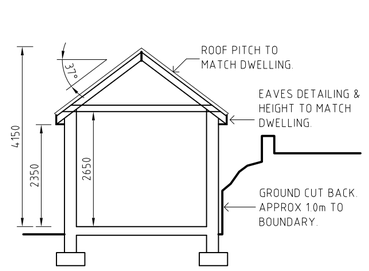

Section

A: SIDE DOOR MOVED. DTW. 01.09.2020
REVISIONS:

WARD DESIGN
ARCHITECTURAL SERVICES
93 MOORHALL, BAKEWELL, DERBYSHIRE. DE45 1FP
T: 01629 814966 **M**: 07590 060 864 **E**: dan@dtward.co.uk

PROJECT
110A Basfordbridge Lane.

CLIENT
Mr & Mrs Tait.

DRAWING
Proposed Plan & Elevations.

DRAWING NO:	REVISION:	SCALE:	SHEET:	DATE:
2009/03	**A**	1:100	A2	07/2020