
Copyright of this drawing is vested in the Architect and it must not be copied or reproduced without consent. Figured dimensions only are to be taken from this drawing. All contractors must visit the site and be responsible for taking and checking all dimensions relative to their work. Hewitt&Carr Architects Ltd are to be advised of any variation between drawings and site conditions.
CLIENTS ARE ADVISED TO CLARIFY DIMENSIONS WITH THE ARCHITECT PRIOR TO SETTING OUT AND NOT TO SCALE FROM THE DRAWING

Rev.	Drawn	Comments	Date




FIRST FLOOR PLAN 1:50

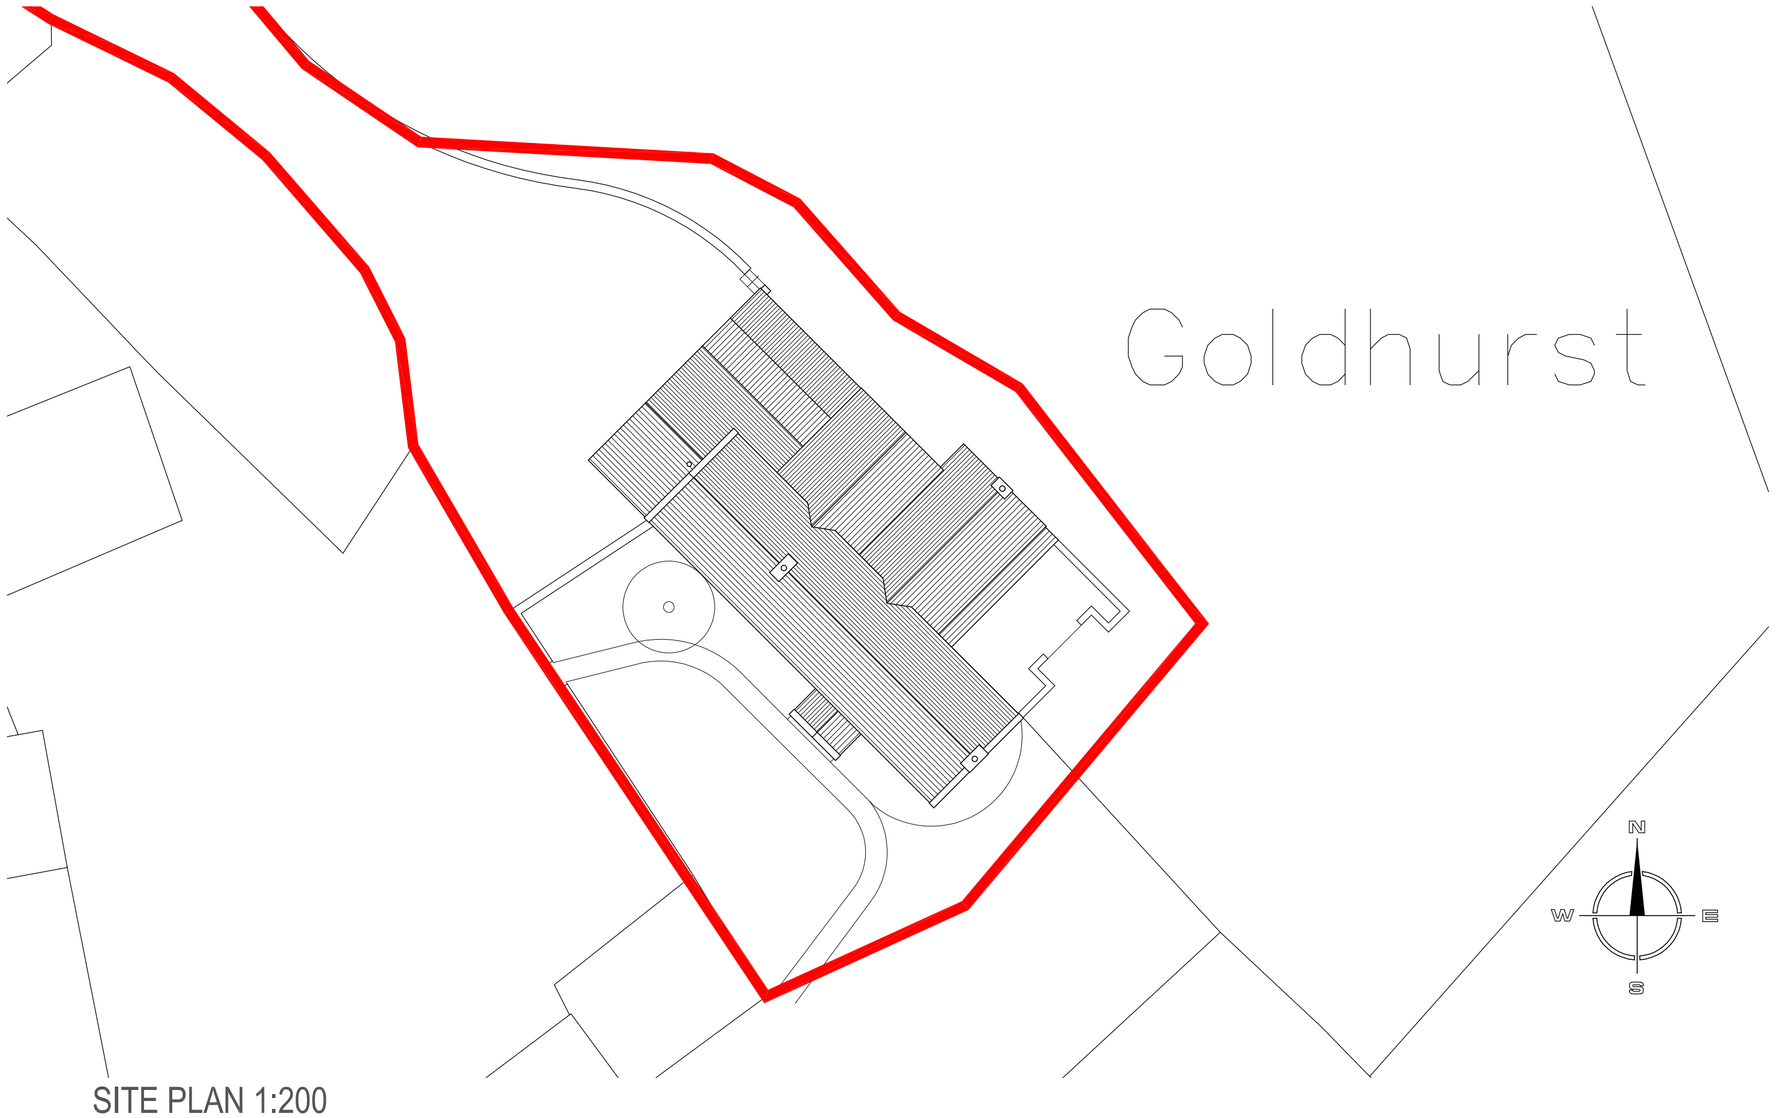

SITE PLAN 1:200

Ordnance Survey © Crown copyright 2020 All rights reserved. Licence number 100051789

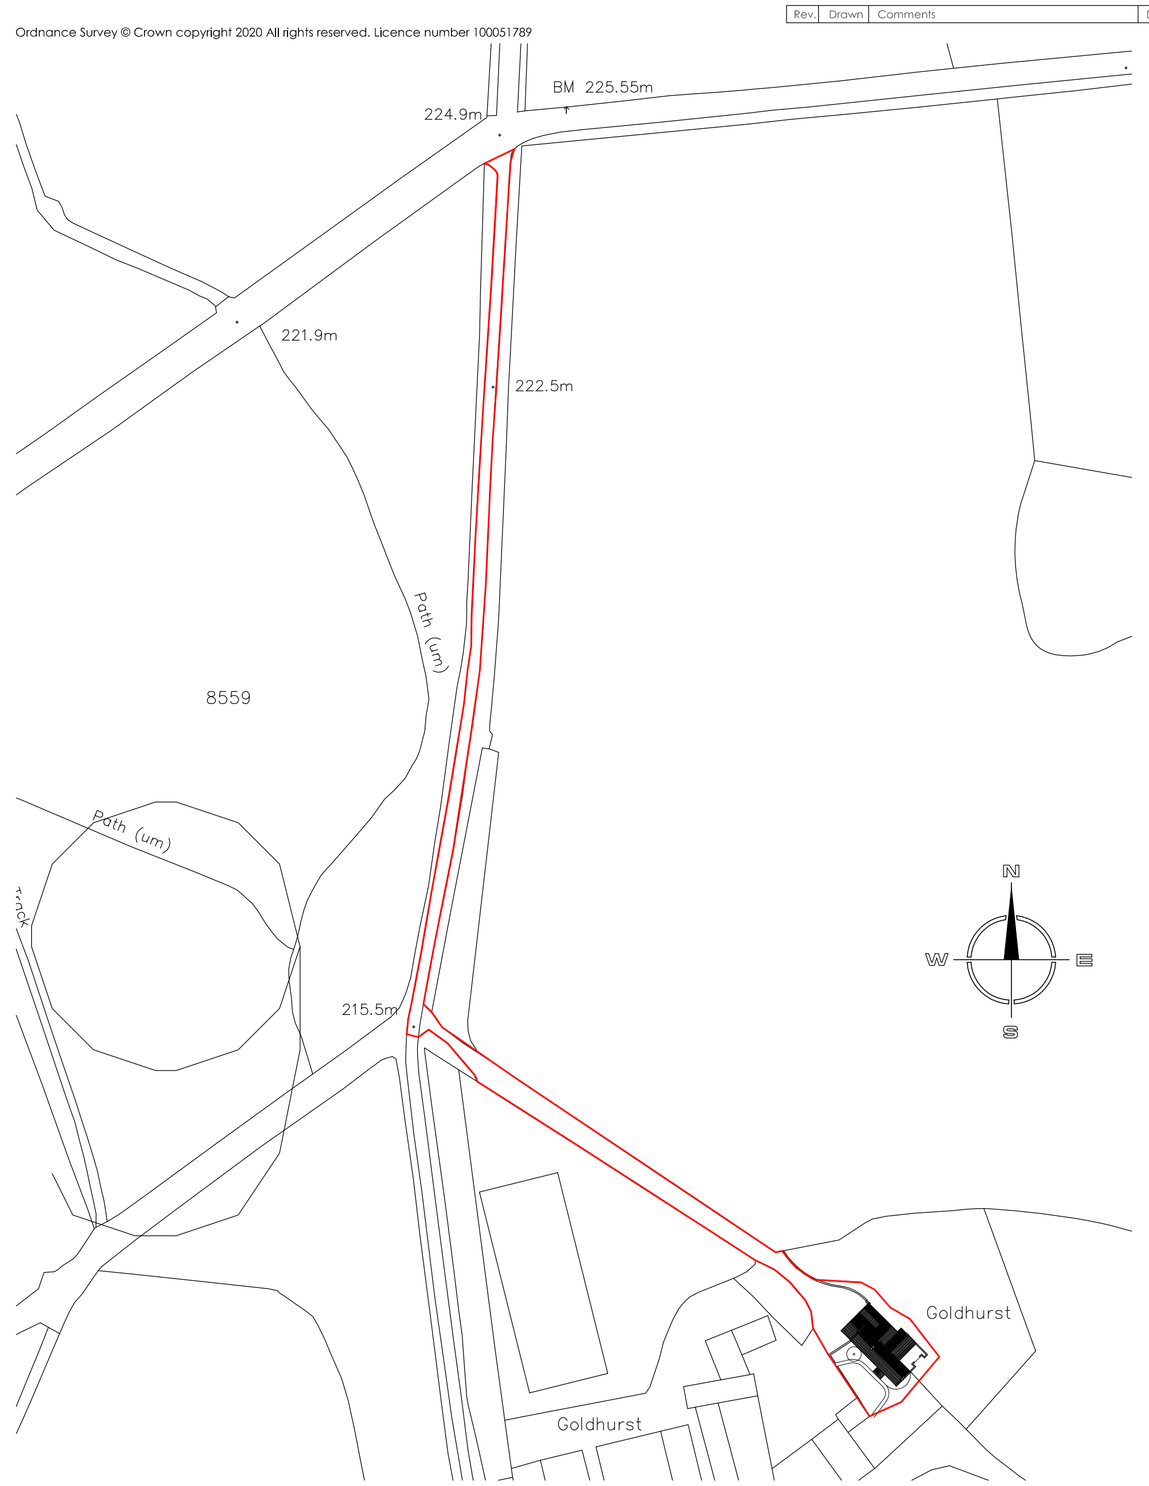

LOCATION PLAN 1:1250

1:50
1m 0 1m 2m 3m 4m 5m

1:200
4m 0 4m 8m 12m 16m 20m

1:1250
25m 0 25m 50m 75m 100m 125m

Hewitt&Carr Architects
A: DaisyBank House | 17-19 Leek Road | Cheadle | ST10 1JE
T: 01538 756888
E: enquiries@hcarchitects.co.uk
W: www.hcarchitects.co.uk

Client
Mr T Leese

Project
Internal alterations to Goldhurst Farm,
Goldhurst, Hollington, ST10 4HY

Title
First Floor Plan as Existing
Site Plan & Location Plan

Status
SURVEY

Date JULY 2020 Drawn HMM

Scale @A1 AS NOTED Checked

Project No 00984 Drawing No. AL(0)02 Rev

File Ref: H:\REF