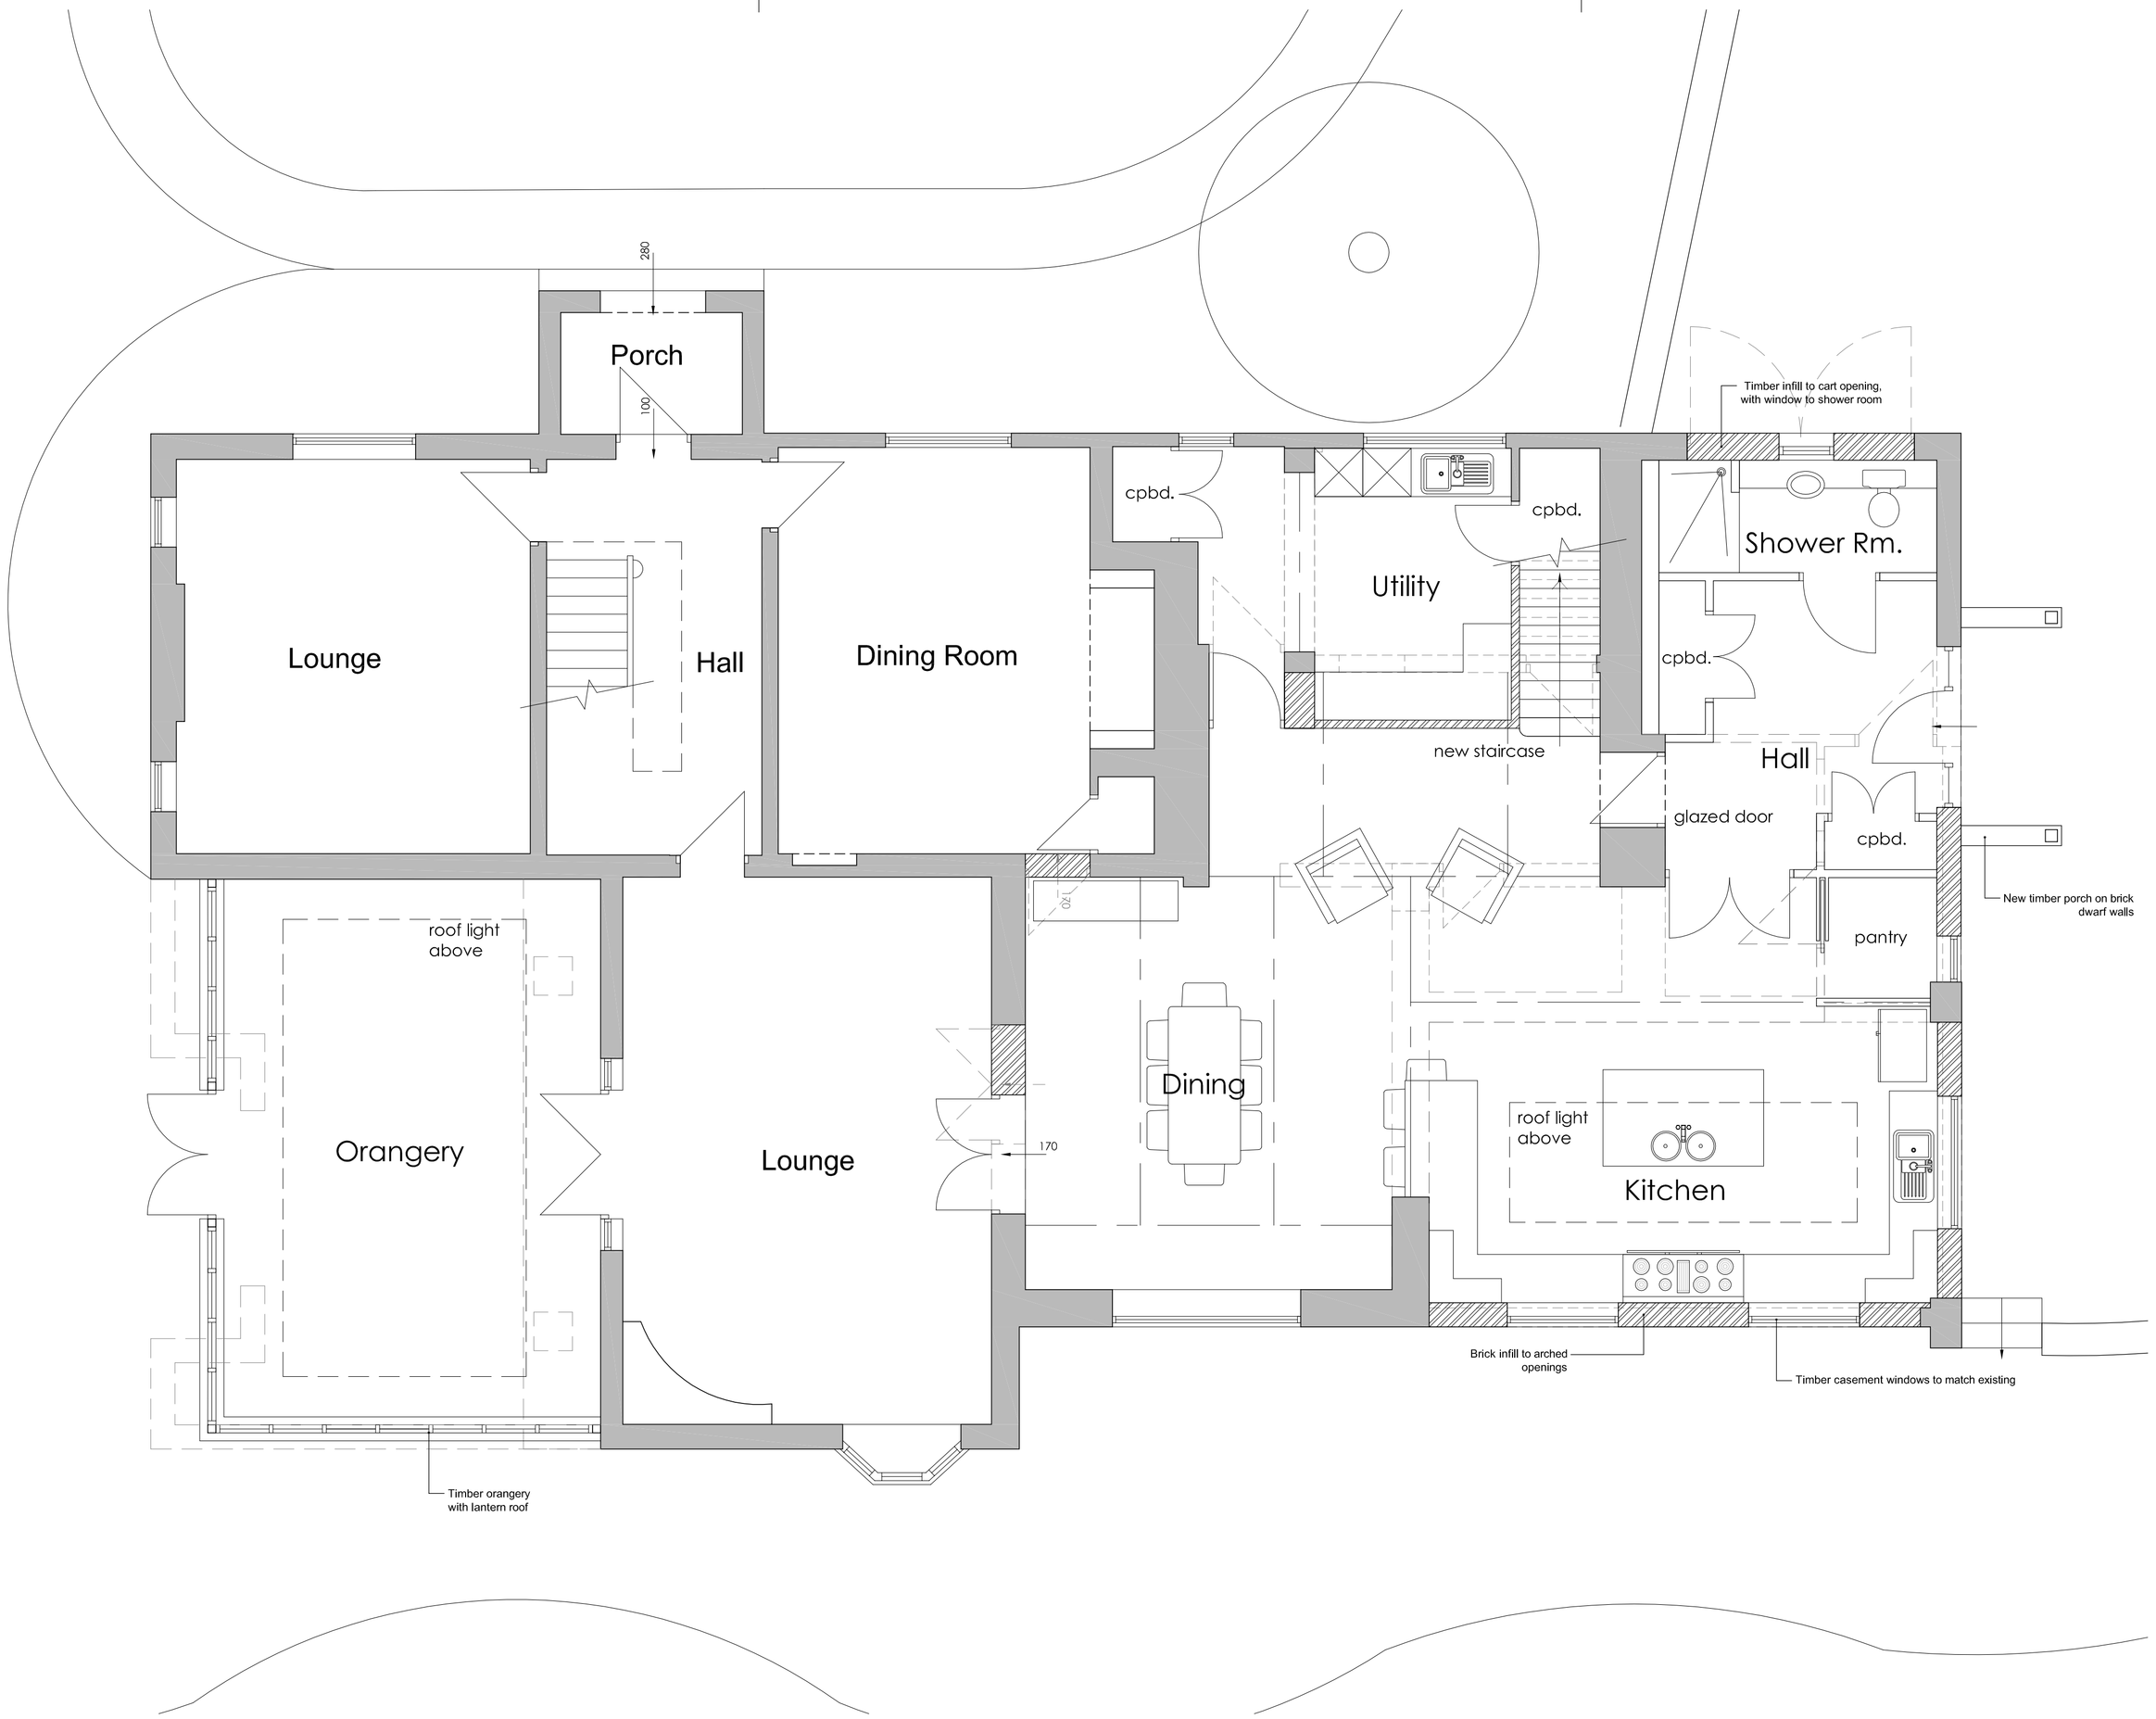

GROUND FLOOR PLAN 1:50

1:50
1m 0 1m 2m 3m 4m 5m

Copyright of this drawing is vested in the Architect and it must not be copied or reproduced without consent. Figured dimensions only are to be taken from this drawing. All contractors must visit the site and be responsible for taking and checking all dimensions relative to their work. Hewitt&Carr Architects Ltd are to be advised of any variation between drawings and site conditions.
CLIENTS ARE ADVISED TO CLARIFY DIMENSIONS WITH THE ARCHITECT PRIOR TO SETTING OUT AND NOT TO SCALE FROM THE DRAWING

Rev.	Drawn	Comments	Date

Hewitt&Carr Architects
A: DaisyBank House I 17-19 Leek Road I Cheadle I ST10 1JE
T: 01538 756888
E: enquiries@hcarchitects.co.uk
W: www.hcarchitects.co.uk

Client
Mr T Leese

Project
Alterations to Goldhurst Farm,
Goldhurst, Hollington, ST10 4HY

Title
Ground Floor Plan as Proposed

Status
Planning

Date Aug 2020 Drawn KEW

Scale @A1 AS NOTED Checked

Project No Drawing No.
00984 AL(0)05 Rev

File Ref: H:\REF