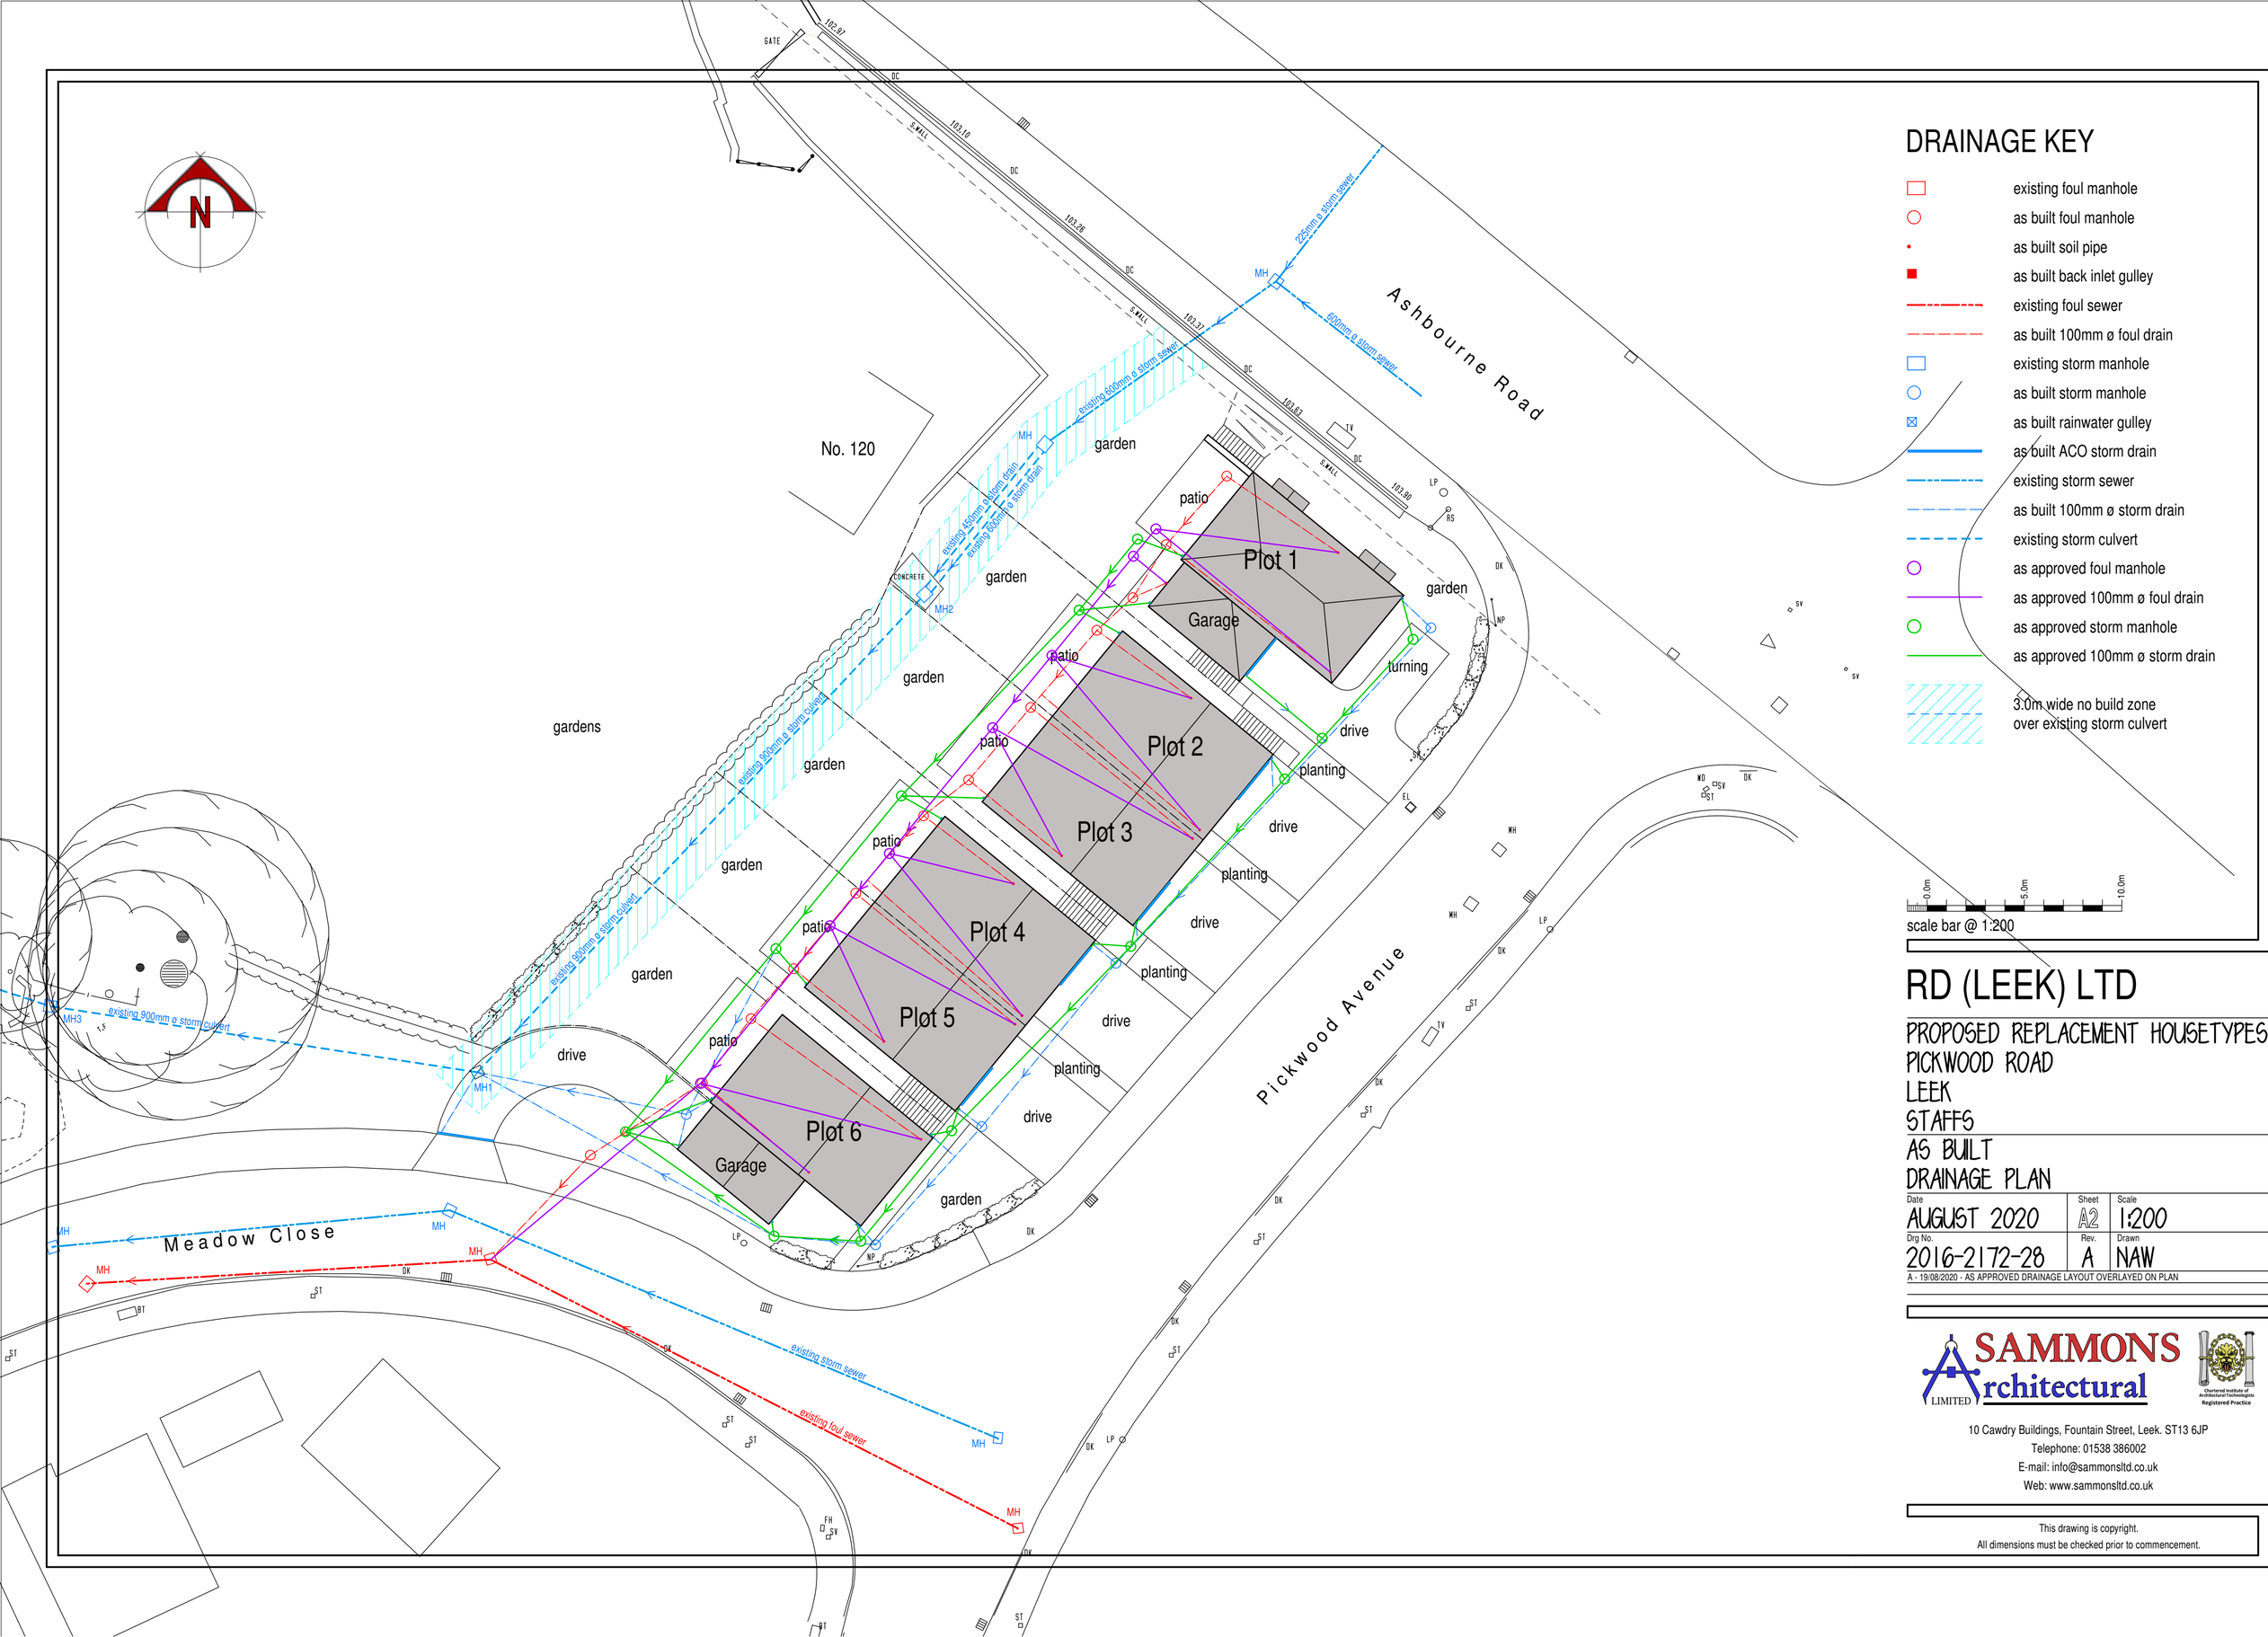

N
GATE
102.87
DC
SMALL
102.19
DC
103.28
DC
SMALL
103.37
DC
103.63
TV
SMALL
DC
103.90
LP
RS
DK
garden
NP
Plot 1
Garage
patio
turning
drive
planting
garden
Plot 2
patio
drive
planting
Plot 3
patio
drive
planting
Plot 4
patio
drive
planting
Plot 5
patio
drive
planting
Plot 6
Garage
patio
garden
drive
garden
garden
garden
garden
garden
garden
garden
No. 120
gardens
MH
existing 450mm ø storm drain
existing 600mm ø storm drain
existing 600mm ø storm sewer
CONCRETE
MH2
existing 900mm ø storm culvert
MH1
MH3
existing 900mm ø storm culvert
225mm ø storm sewer
MH
600mm ø storm sewer
Ashbourne Road
Pickwood Avenue
Meadow Close
existing storm sewer
existing foul sewer
MH
MH
MH