CONSTRUCTIONAL NOTES:

Drawings to be read in conjunction with attached General Building Regulation Notes: Issue #1 Amended 2010.

Foundations, Structural Steelwork, Suspended Floors & Roof Construction to Specialists Design & Spec.

All work to comply with Planning Conditions, Building Regulations & CDM requirements.
All dimensions & site conditions to be checked Prior to commencement of Building Works,

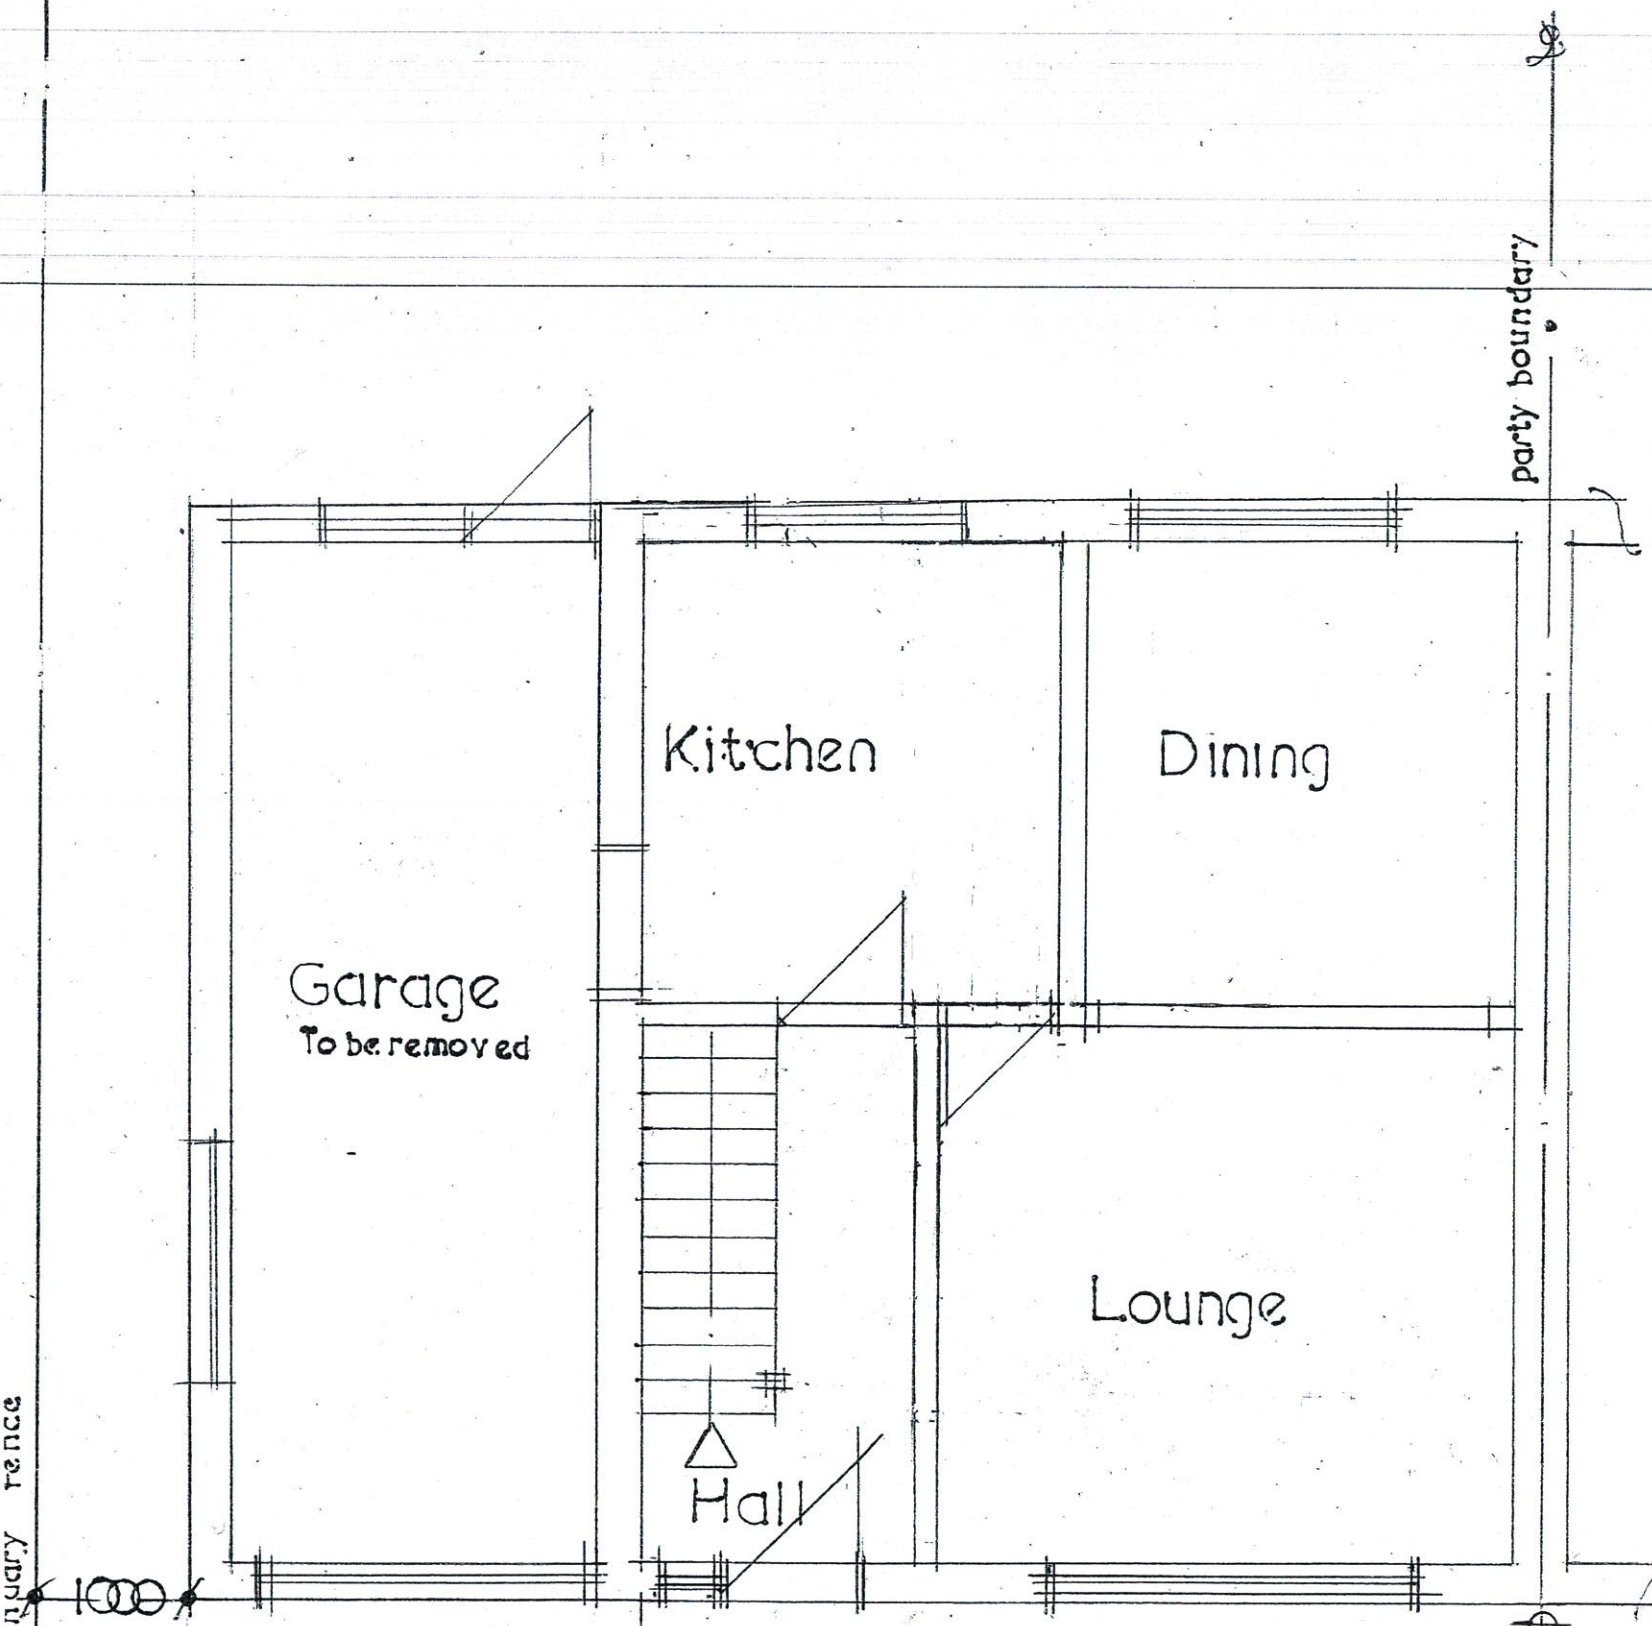

Ground Floor Plan
scale 1:50

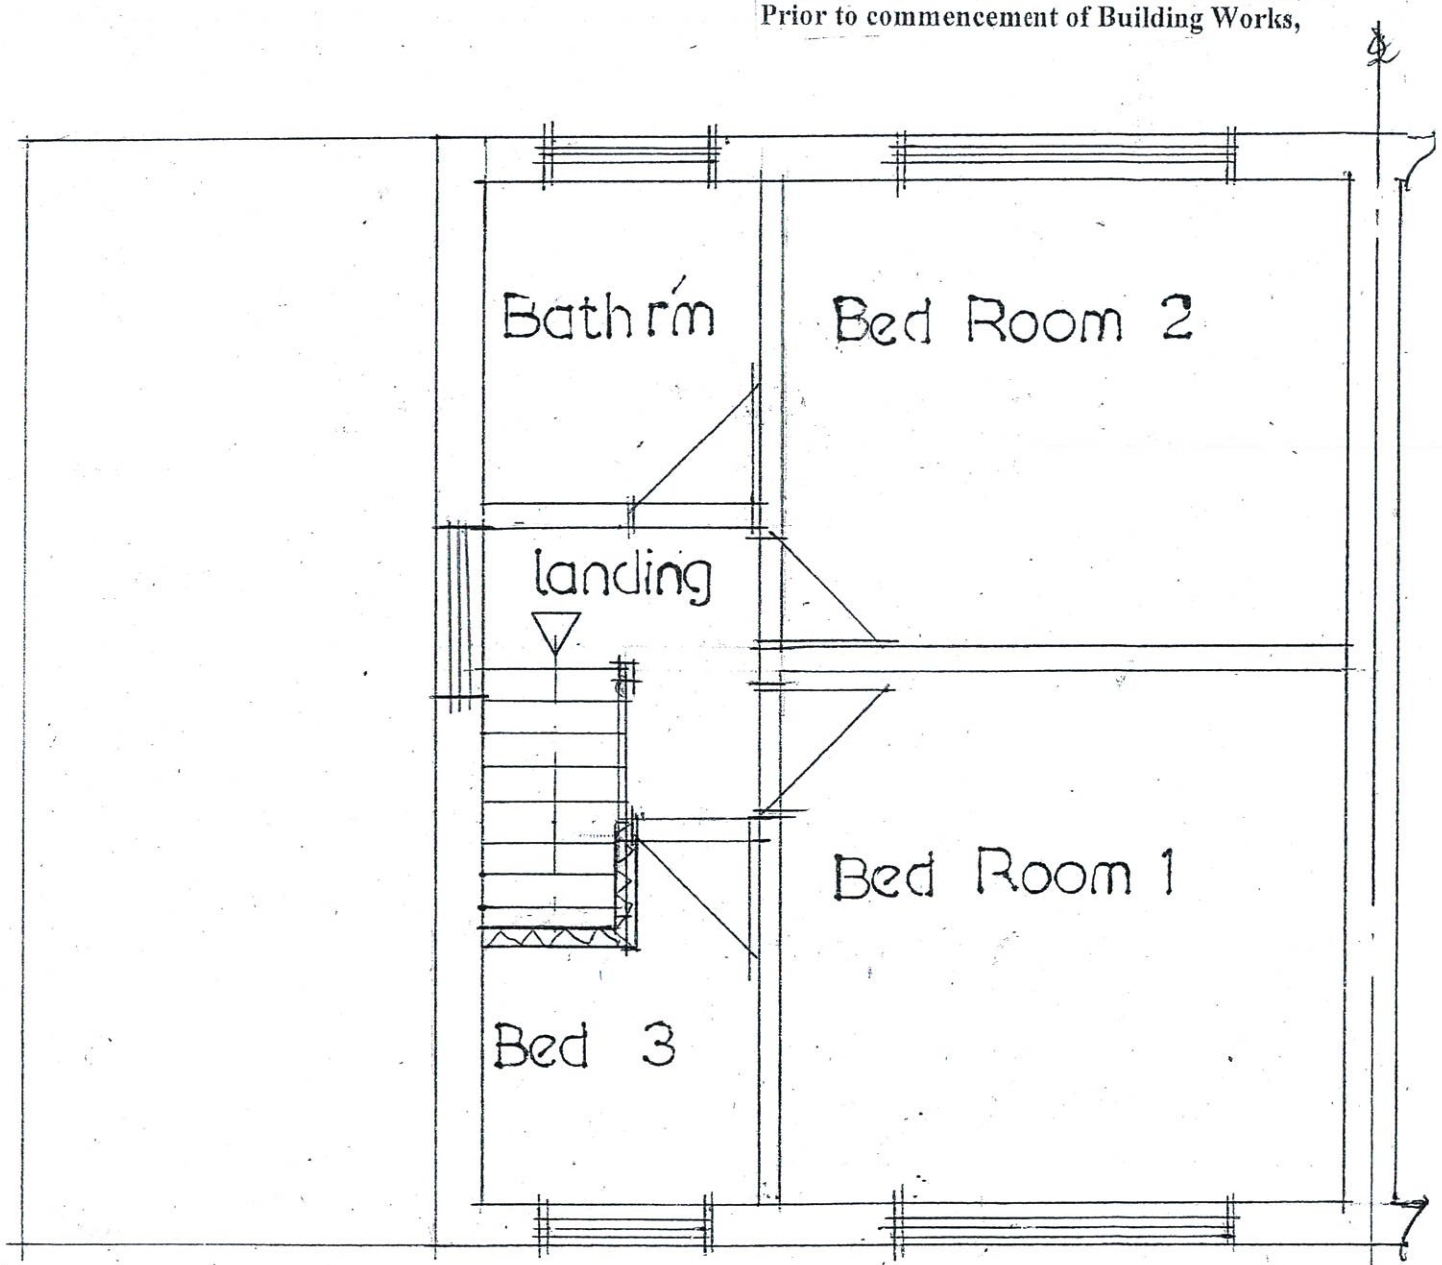

First Floor Plan

EXISTING CONDITIONS

Description	PROPOSED 1&2 STOREY EXTENSION TO EX SEMI RES. 83 MILL ROAD CHEADLE STAFFS ST10 1NG
SHEET no:	1