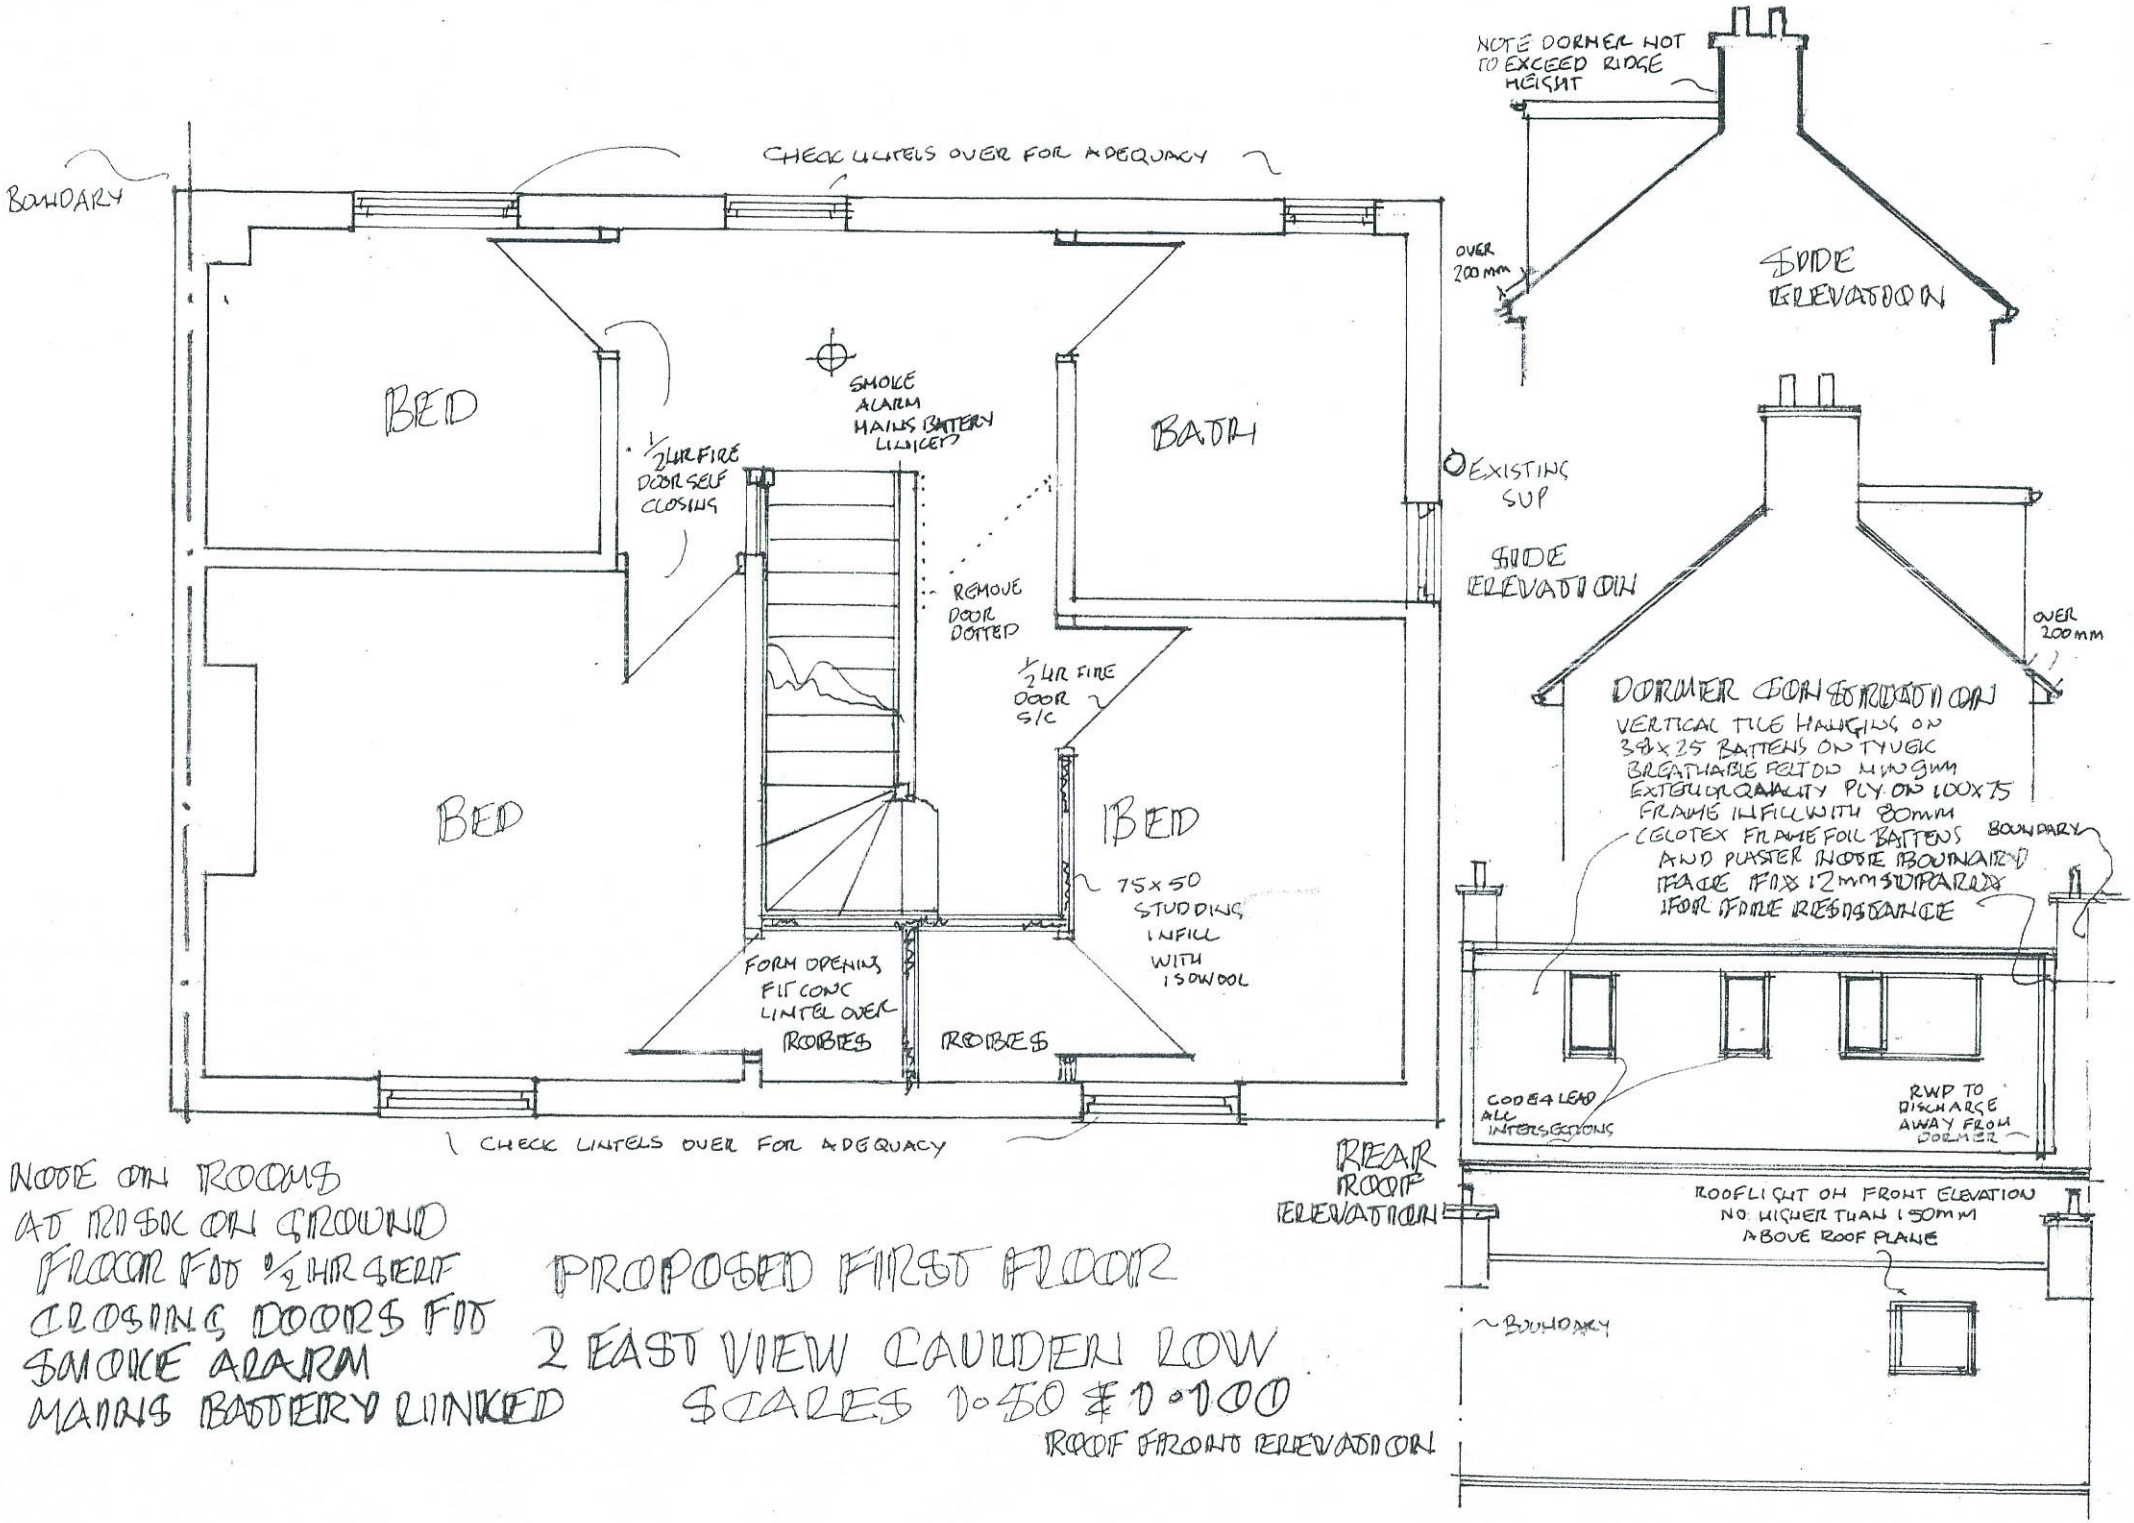

NOTE ON ROOMS AT RISK ON GROUND FLOOR FIT ½HR SELF CLOSING DOORS FIT SMOKE ALARM MAINS BATTERY LINKED

PROPOSED FIRST FLOOR

2 EAST VIEW CAULDEN ROW

SCALES 1:50 & 1:100

ROOF FRONT ELEVATION

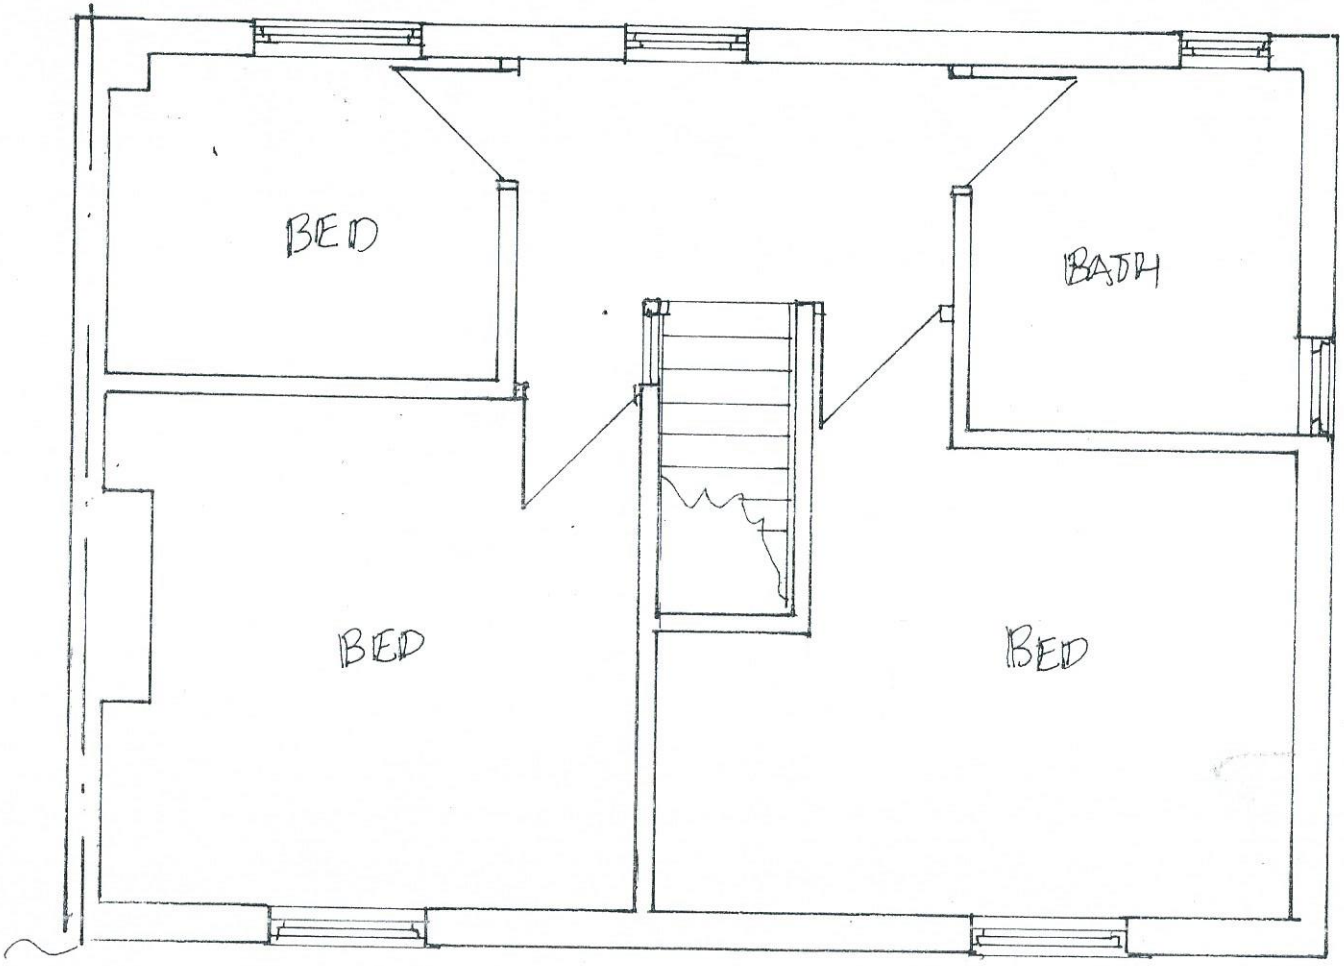

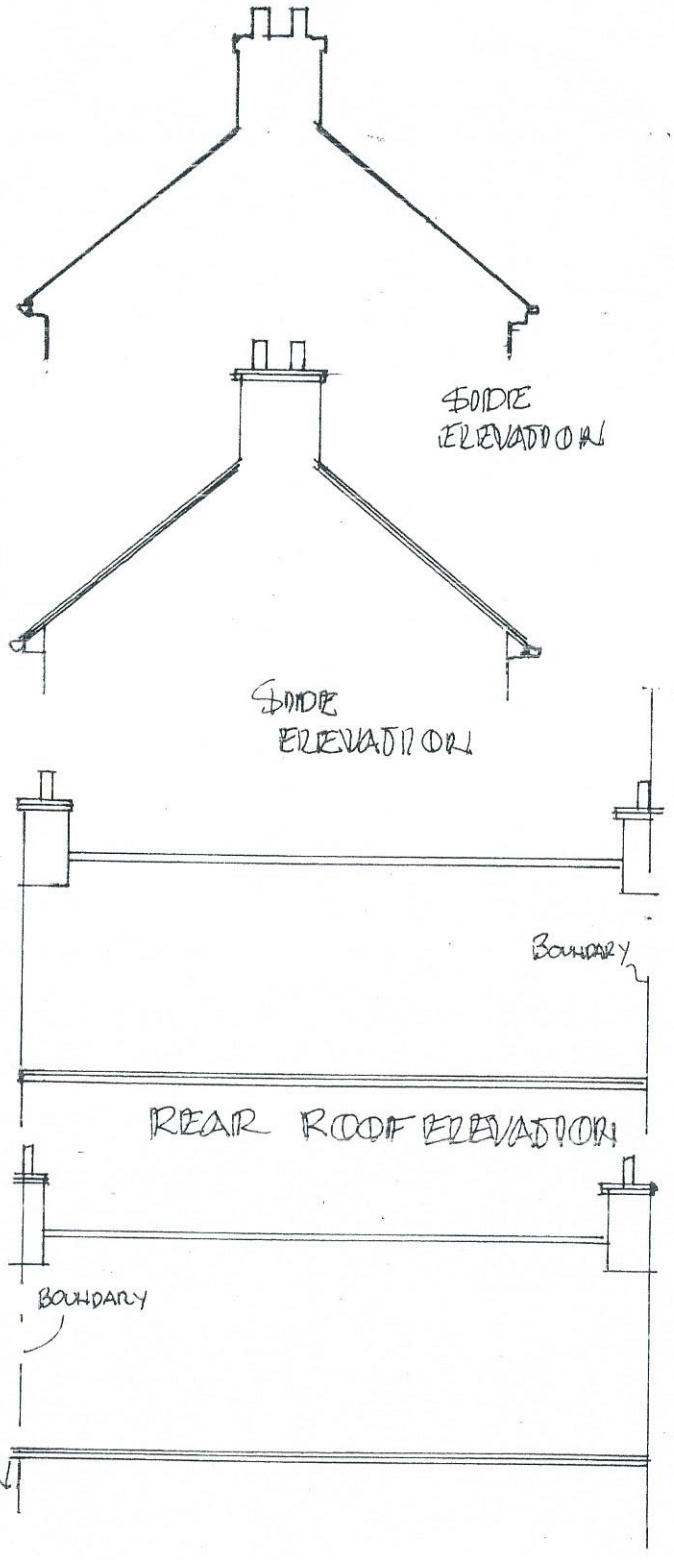

FIRST FLOOR PLANS & ELEVATIONS

AS EXISTING 2 EASTVIEW CAULDEN LOW

SCALES 1:50 & 1:100

A&B EXISTING LOFT PLAN // SECTION 2 EAST VIEW CAULDON ROW

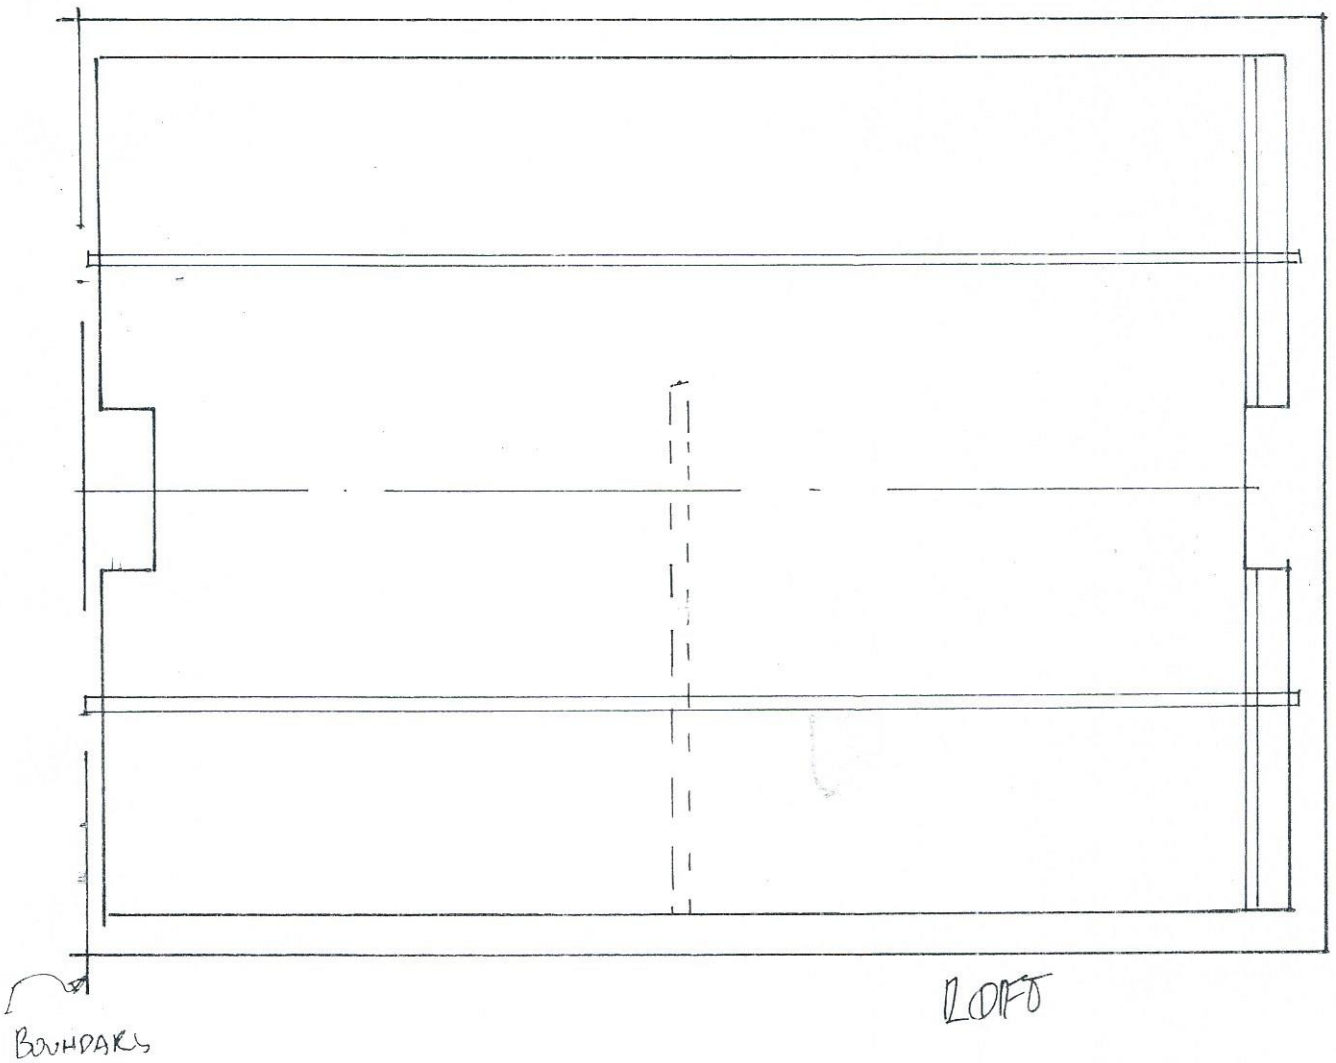

SCALE 1:50

SECTION

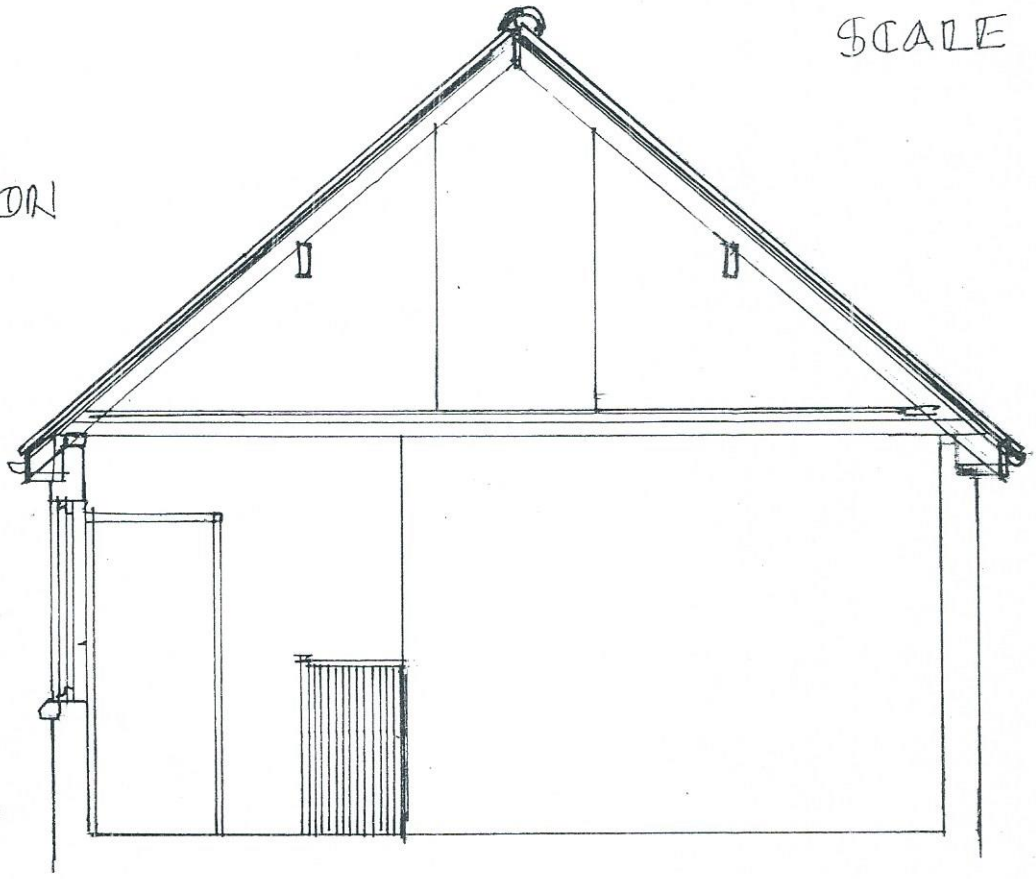

SCALE
1:50

LOFT PLAN/SECTION 2 EAST VIEW GAUR ON ROW SCALE 1:50

