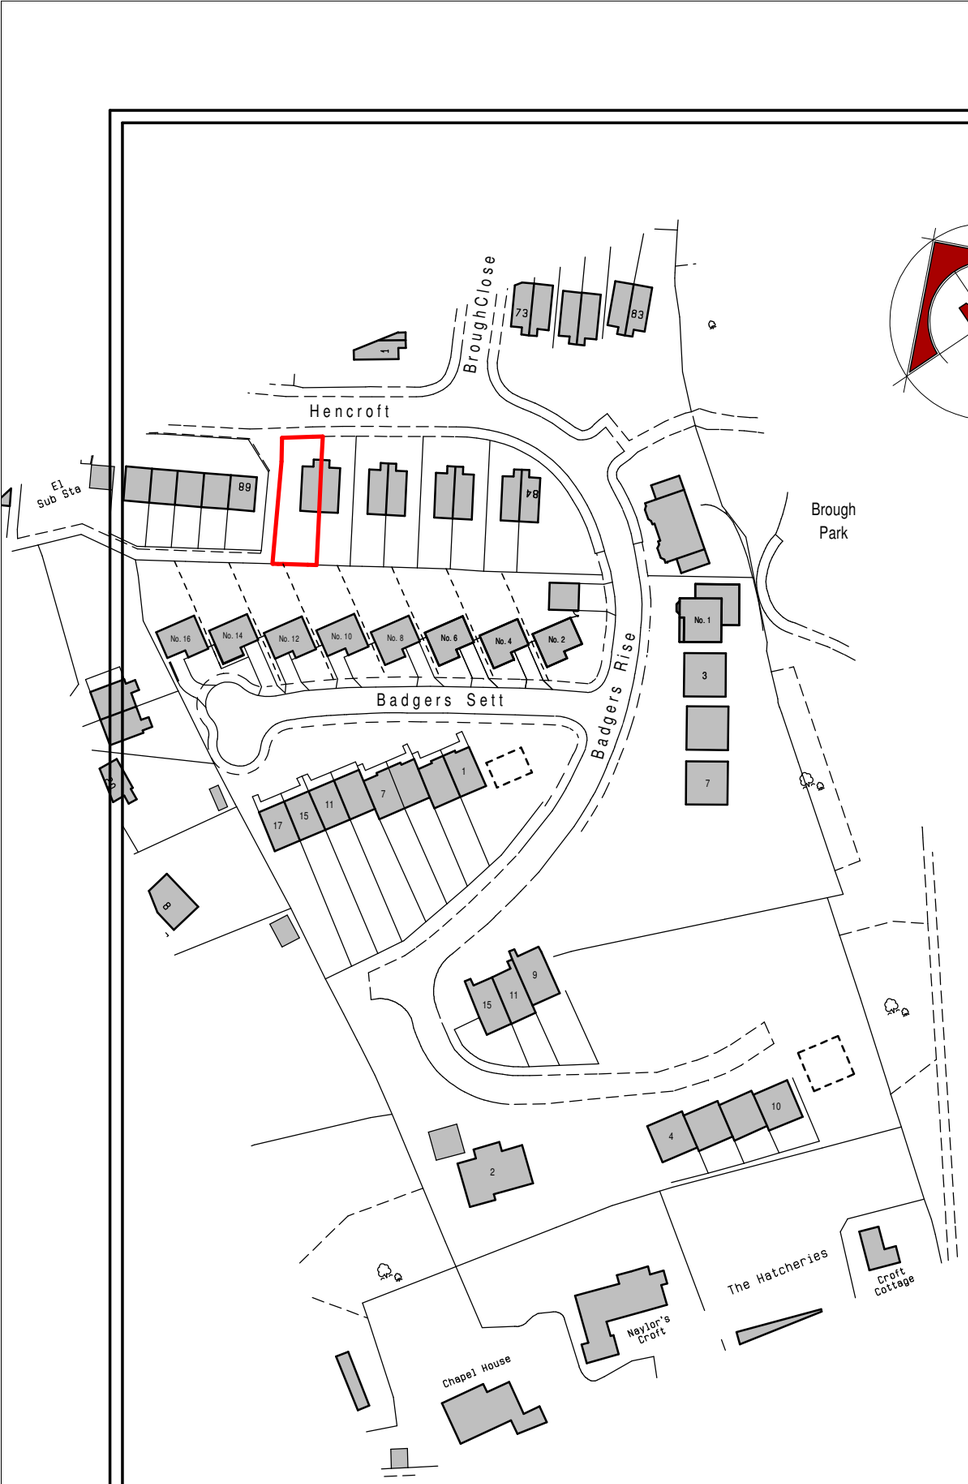

© Crown Copyright 2005. All rights reserved. Licence number 100020449

LOCATION PLAN

0.0m 10.0m 20.0m 30.0m 40.0m 50.0m

scale bar @ 1:1250

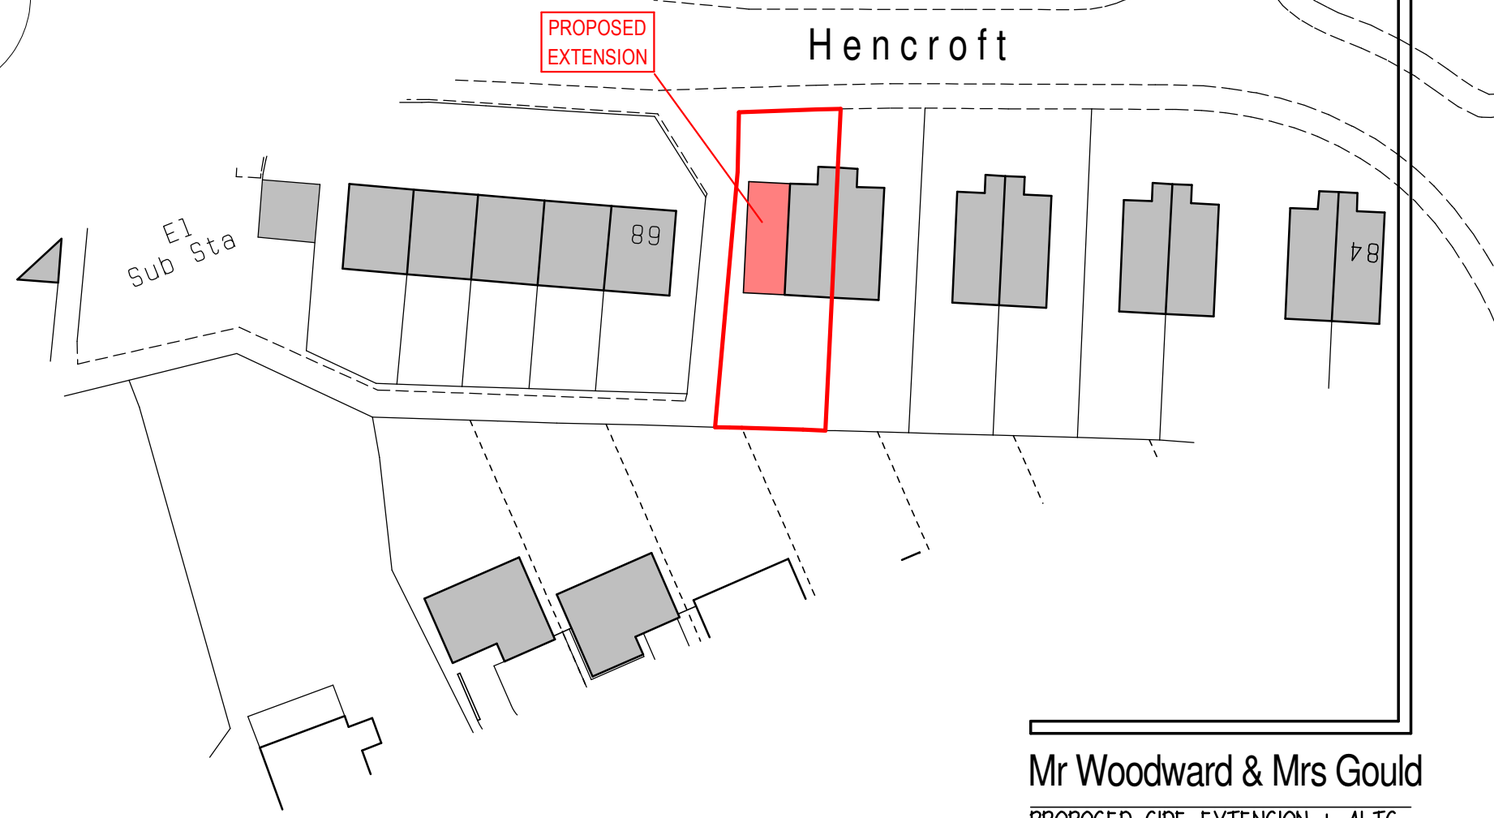

BLOCK PLAN

0.0m 5.0m 10.0m 15.0m 20.0m 25.0m

scale bar @ 1:500

Mr Woodward & Mrs Gould

PROPOSED SIDE EXTENSION + ALTS
70 HENCROFT, LEEK,
STAFFS,
ST13 8EZ

PLANNING PROPOSAL
LOCATION + BLOCK PLAN

Date	Sheet	Scale
AUGUST 2020	A3	1:1250 + 1:500
Drg No.	Rev.	Drawn
2020-2535-03	-	NAW

SAMMONS Architectural LIMITED
Chartered Institute of Architectural Technologists Registered Practice
10 Cawdry Buildings, Fountain Street, Leek. ST13 6JP
Telephone: 01538 386002
E-mail: info@sammonsltd.co.uk
Web: www.sammonsltd.co.uk

This drawing is copyright.
All dimensions must be checked prior to commencement.