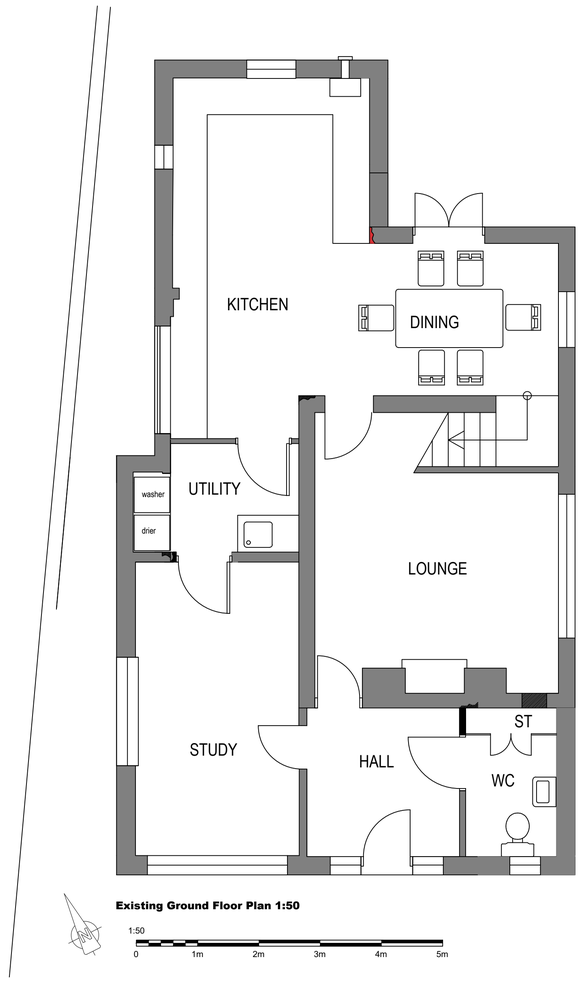

Existing Ground Floor Plan 1:50

1:50
0 1m 2m 3m 4m 5m

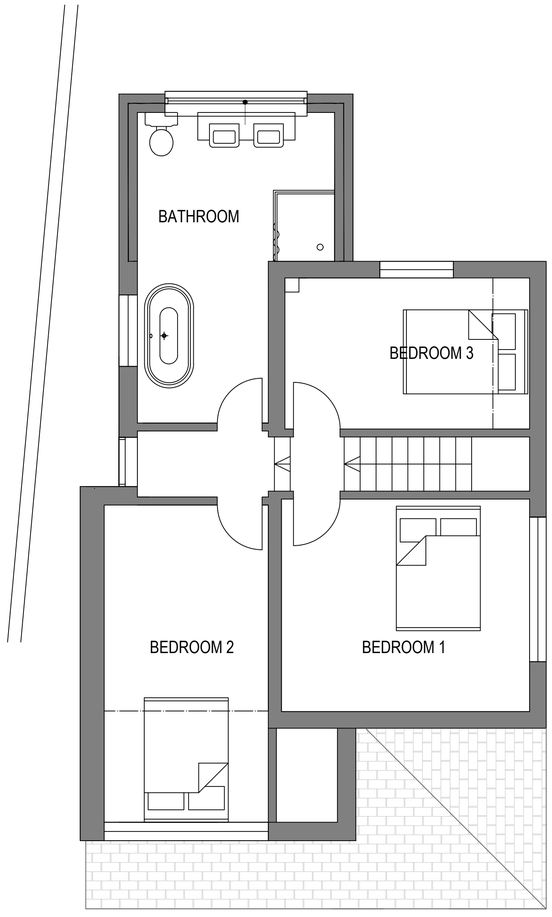

Existing First Floor Plan 1:50

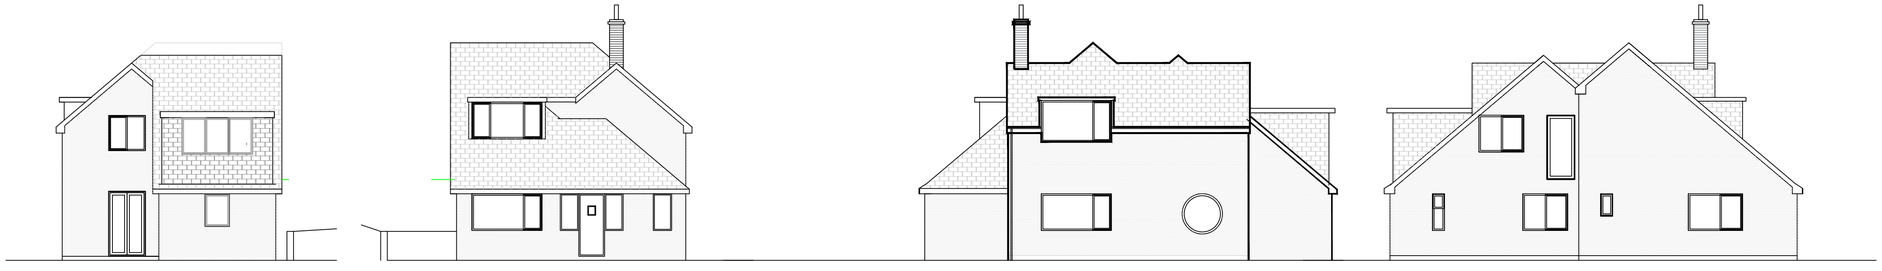

Existing North Elevation

Existing South Elevation

Existing East Elevation

Existing West Elevation

1:100
0 2m 4m 6m 8m 10m

LAC.Architecture
Tel: 07709529133
Email: lac.architecture@outlook.com

PROJECT
New Balcony to
Rookery Cottage,
Sandon Road
Creswell,
ST11 9RB

TITLE
Balcony - Proposed

SCALE
As Shown @ A1

DATE
July 2020

DRAWING No.
Y2020_600

REV
A