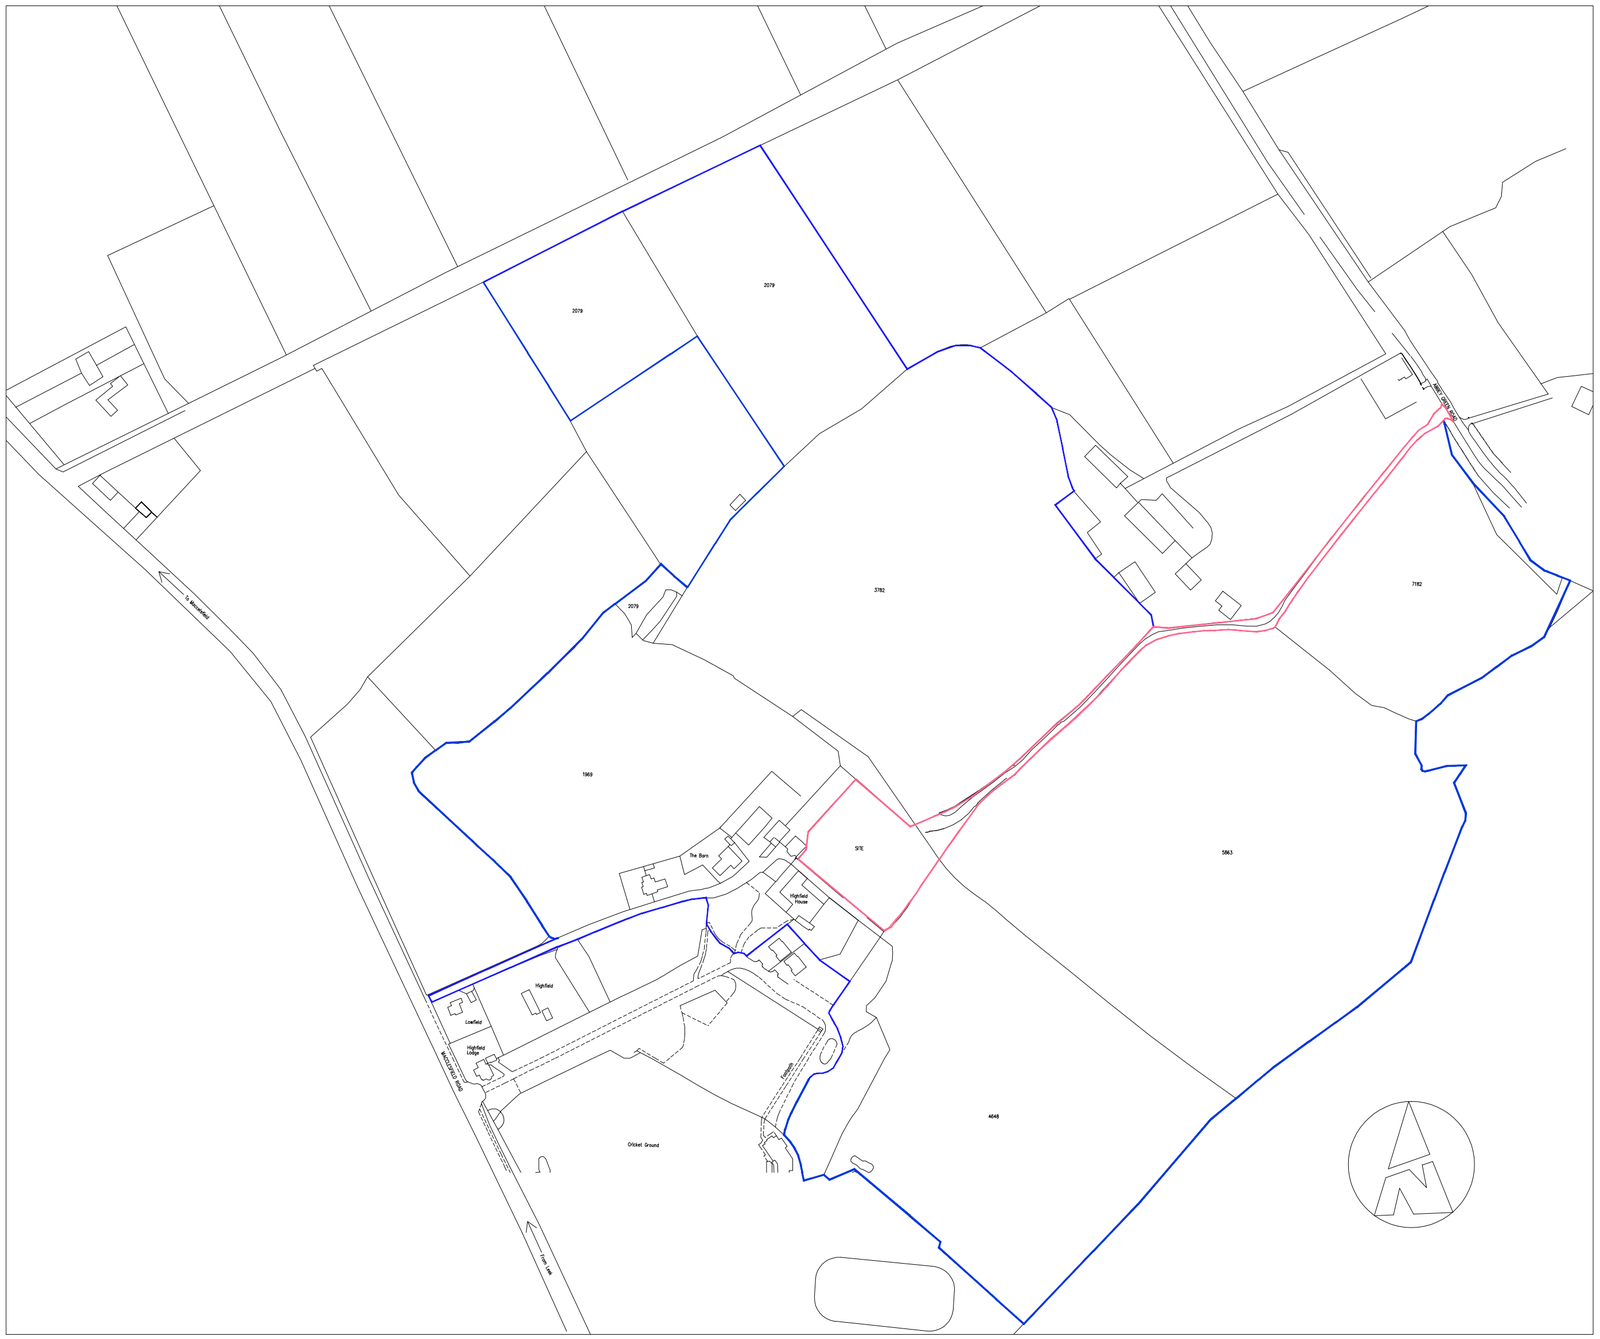

© Crown Copyright 2018
All rights reserved. Licence number 100049235

Location Plan. Scale 1:2500

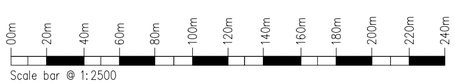

Rev.	Drawn	Comments.	Date

Client:
Mr S Heath

Project:
Proposed Residential Development at Highfields House, Highfield, Leek. Staffordshire, ST13 8SG.

Title:
Location Plan.

Status:
Planning.

Paper Size A2: Drawn: ACB February 2018 Drawing Ref: 1482-04

MAC ARCHITECTURAL DESIGN LTD
Moorland House, 123 Moorland Road, Burslem, ST6 1JD.
T:01782 503302 E:admin@mac-arch.co.uk