
© MAC ARCHITECTURAL DESIGN LTD 2018. All rights reserved.
This Drawing and its contents has been produced for the Client only and is not intended for any other person or for any other purpose than the Drawing Status. No part of this drawing and associated graphical contents may be reproduced, copied, modified or distributed, without the prior written consent of MAC Architectural Design Ltd.

KEY:

Surface Course – HR55/10F surf 100/150 40mm thick Min. pvs 55.
Binder Course – AC 20 Dense Bin 100/150 recipe mix 60mm thick.
Base course – AC 32 Dense Base 100/150 recipe mix 100mm thick.

Existing vehicular passing – Minimum 4400mm wide.

Existing access/turning area to be retained for refuse collection and turning area.

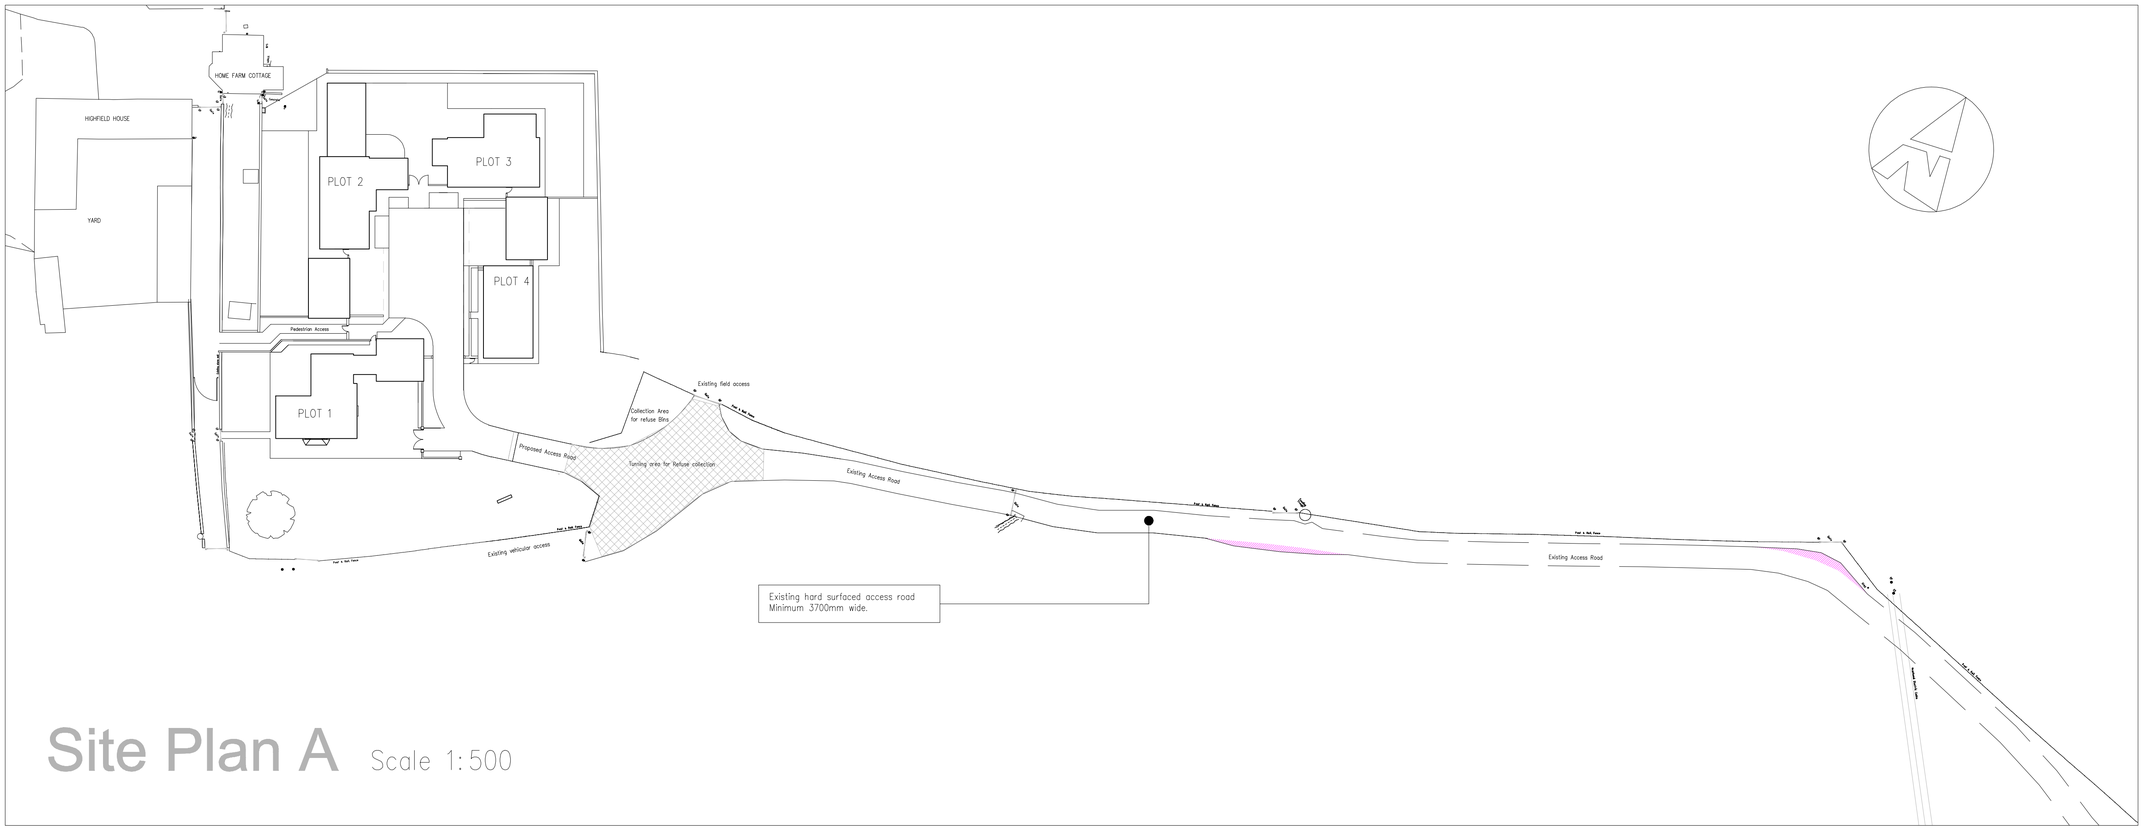

Site Plan A Scale 1:500



Site Plan B Scale 1:500

0m 10m 20m 30m 40m 50m
Scale bar @ 1:500

Rev.	Drawn	Comments.	Date

MAC
ARCHITECTURAL DESIGN LTD
Moorland House, 123 Moorland Road, Burslem, ST6 1JD.
T:01782 503302 E:admin@mac-arch.co.uk

Client:
Rudyard Developments Ltd

Project:
Proposed Residential Development at Highfields House, Highfield, Leek. Staffordshire, ST13 8SG.

Title:
Access Road.

Status:
Planning. Conditions 11,14. SMD/2017/0707
Condition 2 SMD/2019/0084

A1: Drawn: AC Bailey. June 2020 Drawing Ref: 1482-28