

FRONT ELEVATION

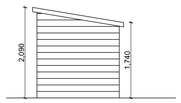

SIDE ELEVATION

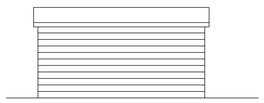

REAR ELEVATION

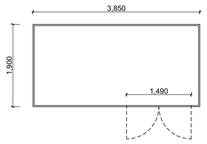

CYCLE STORE PLAN

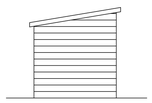

SIDE ELEVATION

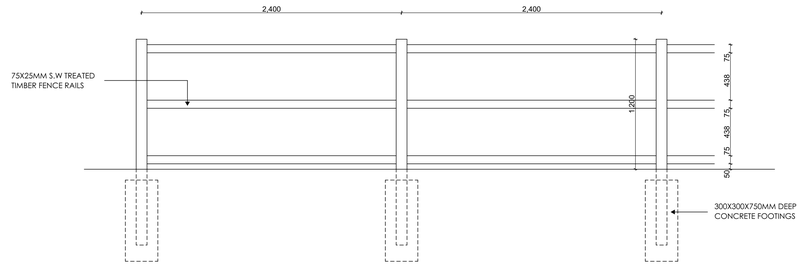

FENCE ELEVATION

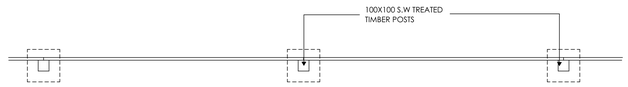

FENCE PLAN

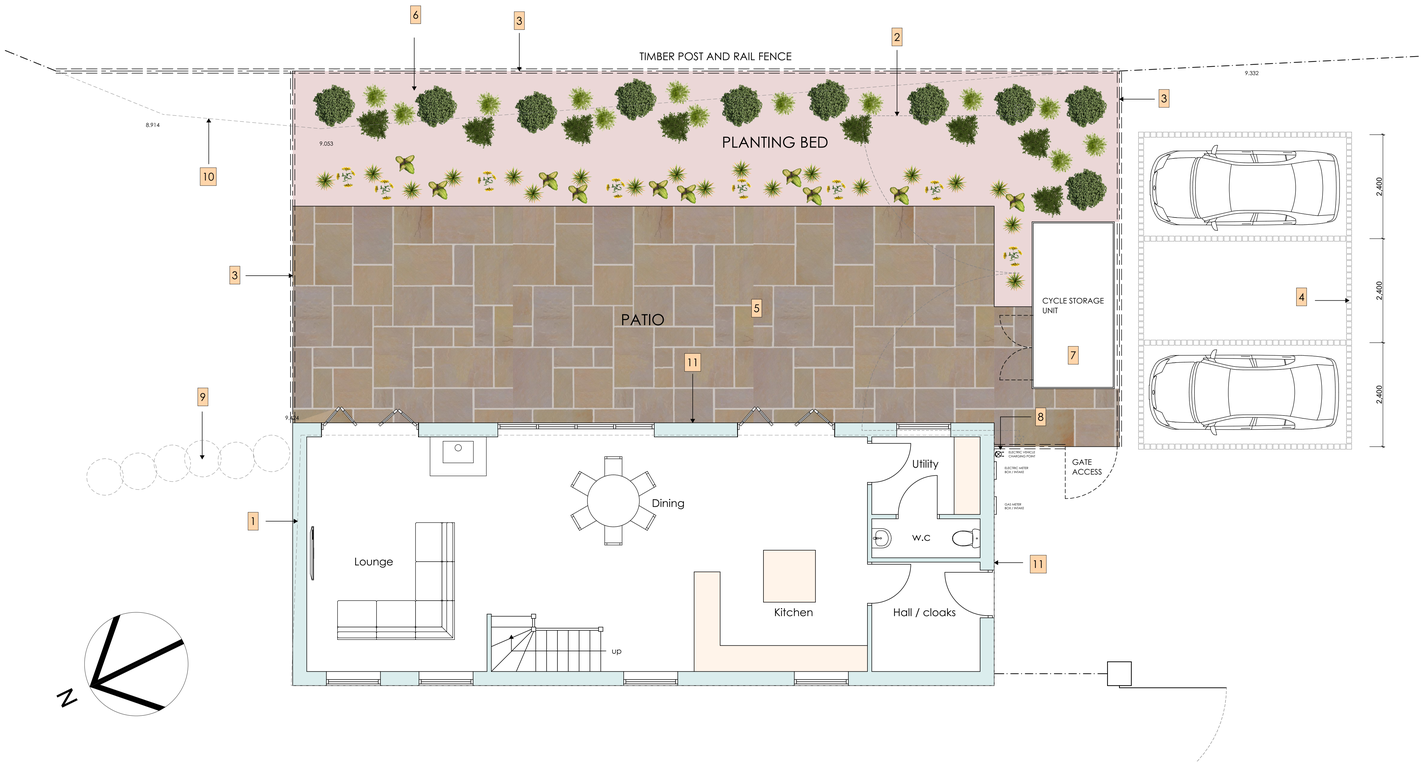

GROUND FLOOR AND PART SITE PLAN

EXISTING DRIVE WAY

EXISTING DRIVE WAY

EXISTING
GATES



PROPOSED NEW EXTERNAL
LIGHT FITTINGS.

LANDSCAPING LEGEND



NATURAL STONE SETTS TO DEMARK
NEW CAR PARKING BAYS



INDIAN NATURAL SAND STONE PAVING

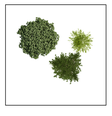

PROPOSED NEW SHRUBS TO COMPRISE
OF THE FOLLOWING

BERBERIS VULGARIS, CORNELIA CHERRY, DOGWOOD,
VIBURNUM OPULUS, EUONYMUS EUROPEUS, BUDDLEIA,
HEBE, HONEYSUCKLE, PYRACANTHA COCCINEA



PROPOSED NEW PLANTS TO COMPRISE
OF THE FOLLOWING

LAVENDER, CATMINT, FOXGLOVES, PENSTEMONS,
FORGET ME NOTS, PRIMROSE, ROSEMARY, THYME,
SEDUMS, MARJORAM

TALLER SHRUBS, TO THE REAR OF THE BORDER. SMALLER PLANTS TO THE FRONT OF THE BORDER.
SHRUBS AND PLANTS ARE CHOSEN FOR THEIR ABILITY TO ENCOURAGE WILDLIFE. BEING IN THIS RURAL
SETTING, THE MIXTURE OF SHRUBS AND PLANTS SHOULD ALSO GIVE A MIXTURE OF INTEREST THROUGHOUT
THE YEAR.

Rev ID	Date	Comment

wood goldstraw yorath
ARCHITECTS QUANTITY SURVEYORS CDM CO-ORDINATORS
Churchill House, Regent Road, Stoke on Trent, ST1 3RH.
Tel: 01782 208000 Fax: 01782 208712 E-mail: info@woodgoldstraw.co.uk
www.woodgoldstraw.co.uk

Client.
MR AND MRS G CHADWICK

Project.
PROPOSED DWELLING TO
REPLACE BARN

Scale	Issue Date
1:50, 1:20	28/08/2020
Sheet Size: A0	Drawn:

Title.
WORKING DRAWING SITE PLAN

Drawing Number	Revison ID
2991-04-11	

CAD file path:
X:\0 PROJECTS\2991 Chadwick, Mr & Mrs\2991-04 Proposed New Bungalow\Design\Drawings & Docs\Arch\CAD\PROPOSED BUNGALOW.pln

Copyright. Wood Goldstraw Yorath LLP

Contractors are to check all dimensions on site and refer any discrepancies to the Architect immediately. This drawing has been prepared for planning purposes only and to the best of our knowledge the original digital document is accurate at the stated scale. However, we cannot accept liability for the accuracy of third party data (OS mappings, topographical survey information, etc) used in the production of this document which we have relied upon in good faith. Key dimensions are noted for reference and any further specific dimensional information can be provided upon request.