


South West Elevation

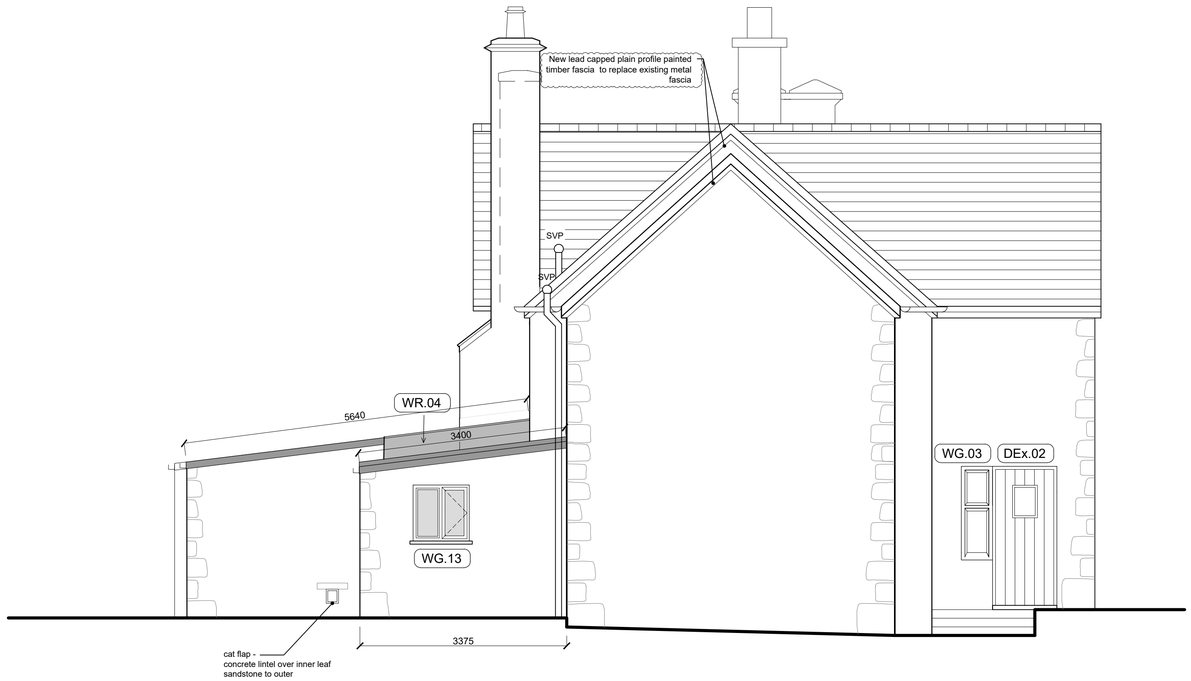

North East Elevation

Metres
01 02 03 04 05 10
SCALE 1:50

revisions

ref	date		drawn	chk'd
A	24/08/18	zinc roof pitch	KMM	CIM
B	05/10/18	General revisions	KMM	CIM
C	22/06/20	Timber fascias added	JGR	CIM
D	02/09/20	Vents added / Roof / glass revs	JMR	CIM
E	08/09/20	Drainage revision	JMR	CIM

notes for construction

Dimensions shall be checked and verified prior to work being commenced on site

This Building Regulations drawn information pack comprising of layout drawings, indicative details and construction notes to achieve compliance with Local Authority Building Control. Other construction details and specifications can be adopted but are subject to Architect, LABC or Approved Inspector approval. Please note that this information pack does not constitute a full set of construction issue drawings.

BUILDING REGULATIONS
DRAWING
SUBJECT TO APPROVAL

Hayes & Partners

Architects
Historic Building Consultants

Atlas House
Old Hall Street
Macclesfield Cheshire SK10 2DT
Telephone 01625 426218
Fax 01625 511 732
hp@atlashouse.co.uk

job

Cloud House Farm
CW12 3QF

General Arrangement:
South West & North East
Elevations

scale	1:50@A1		
date	April 2018		
drawn	KM	checked	CIM
number	3590_13_02	revision	E