




Proposed Rear Elevation

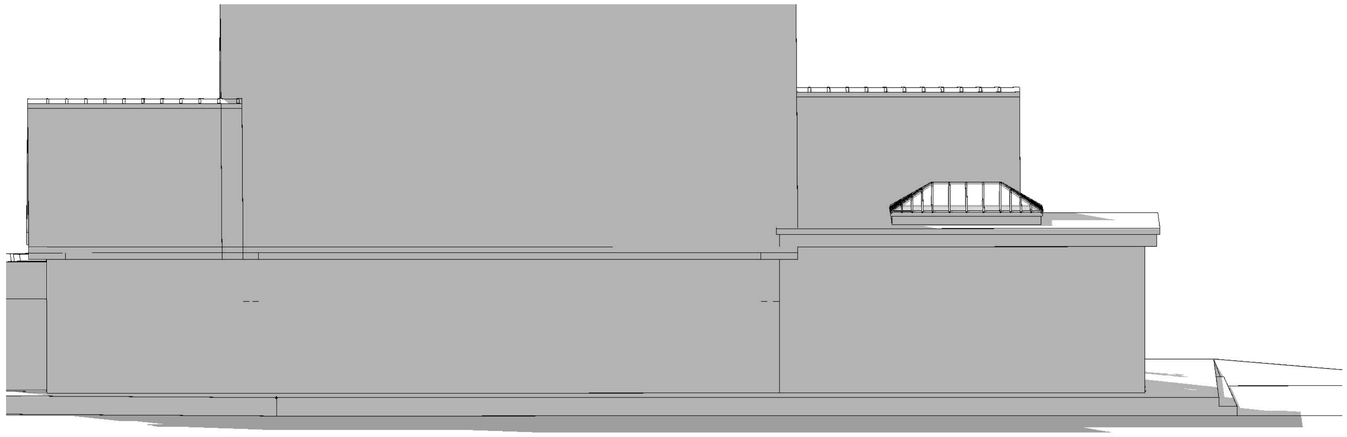

Proposed Side Elevation

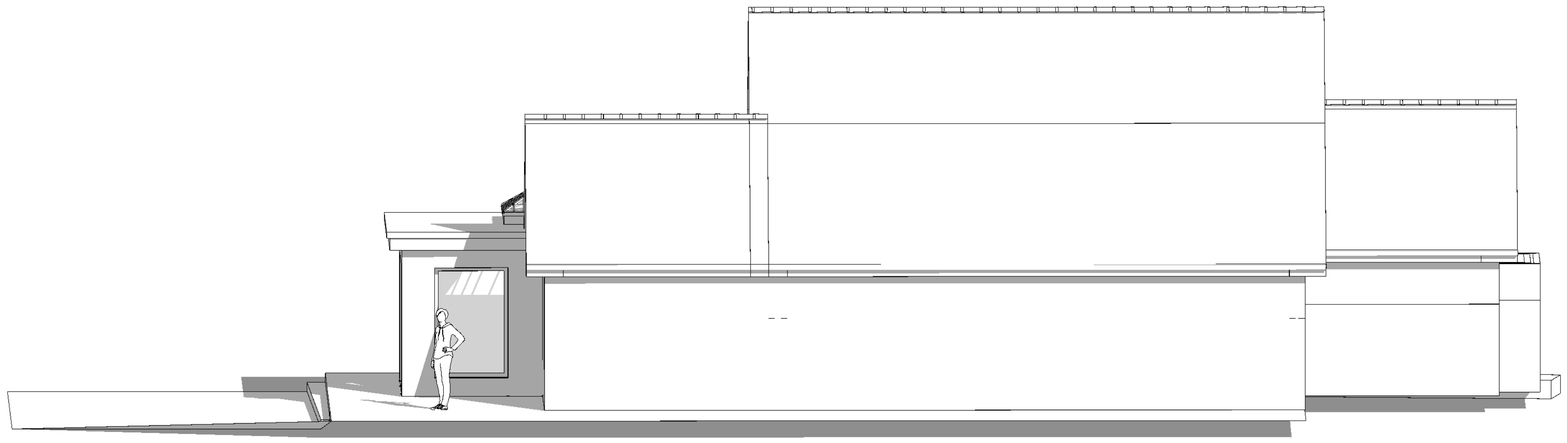

Proposed Side Elevation

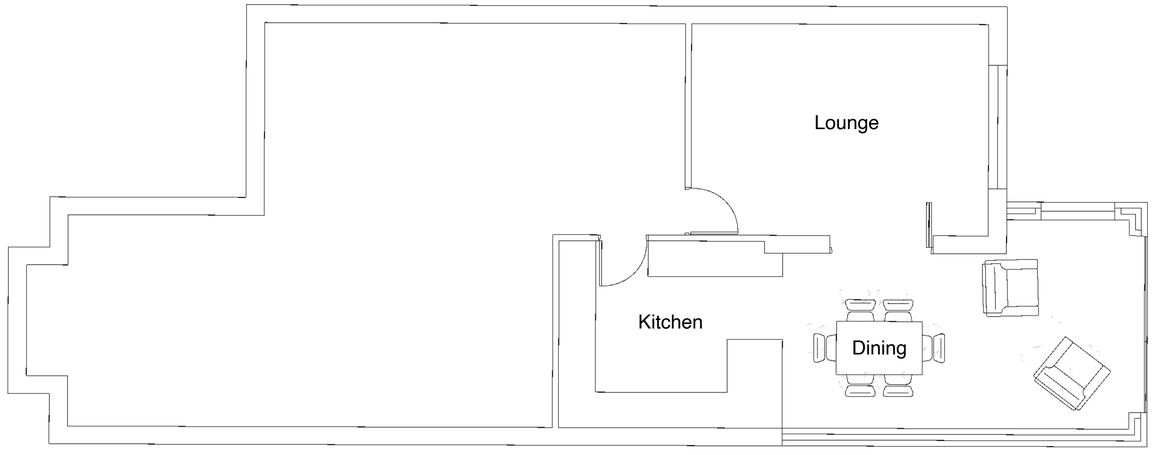

Proposed Floor Layout

Philip Kelsall Associates 47 Rockside Mow Cop ST7 4PG
Tel. 07889 364105 email phil@philipkelsall.co.uk

Project Location **Clover Lea Meaddw Side Knypersley ST8 6NP**

Drawing No.	Drawing Title	Scale
CL_MS_03	Proposals	1:50