

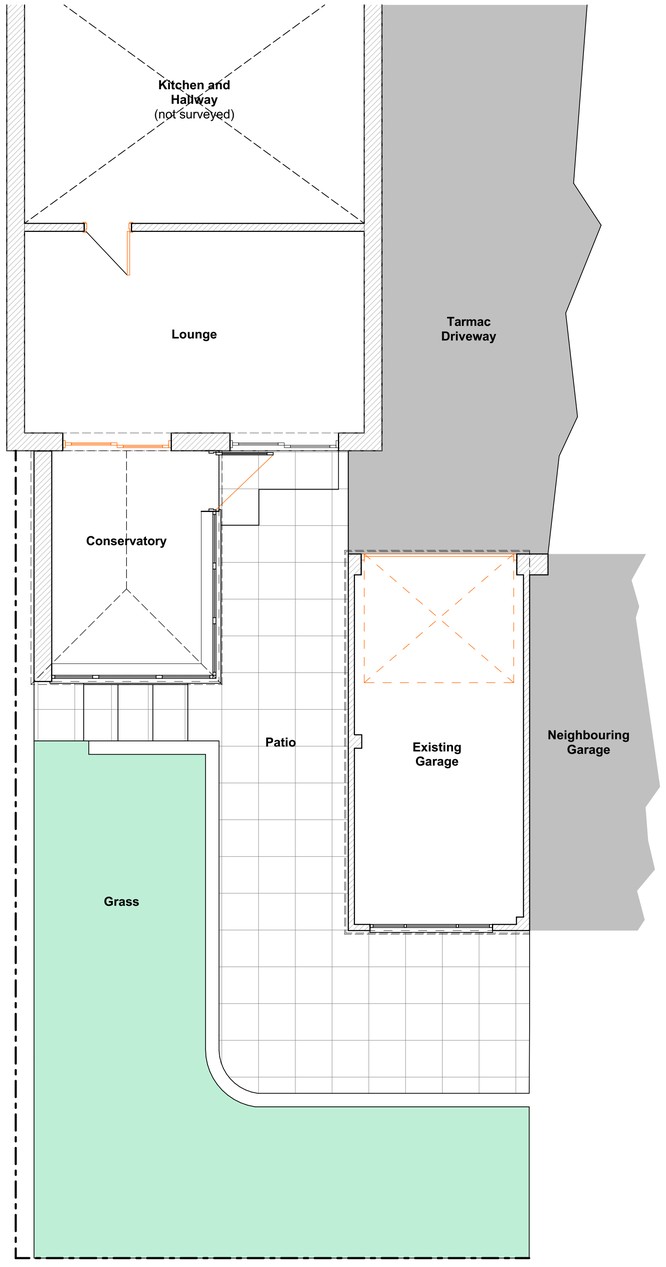



GROUND FLOOR PLAN:
AS EXISTING

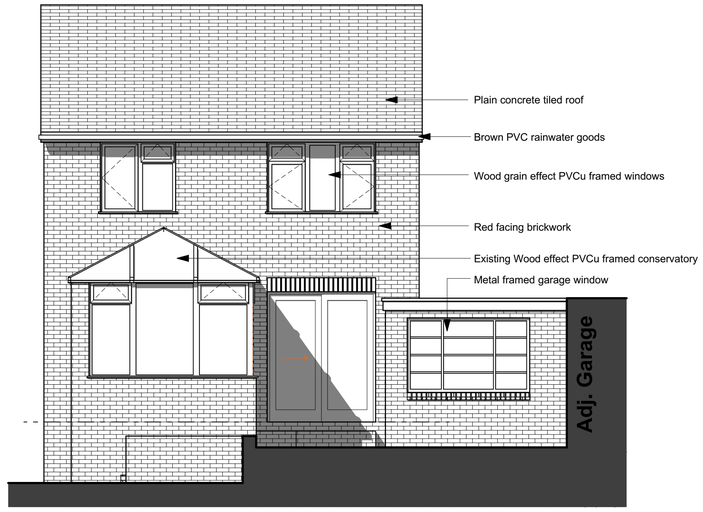

EXISTING REAR ELEVATION:

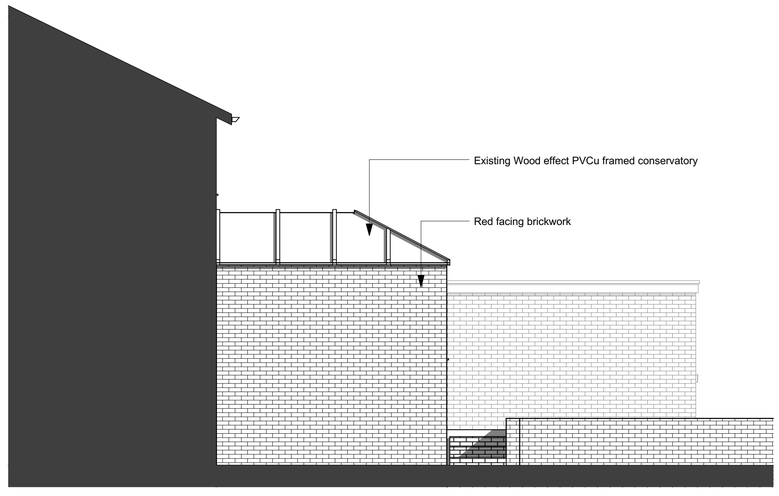

EXISTING NORTH-WEST ELEVATION:

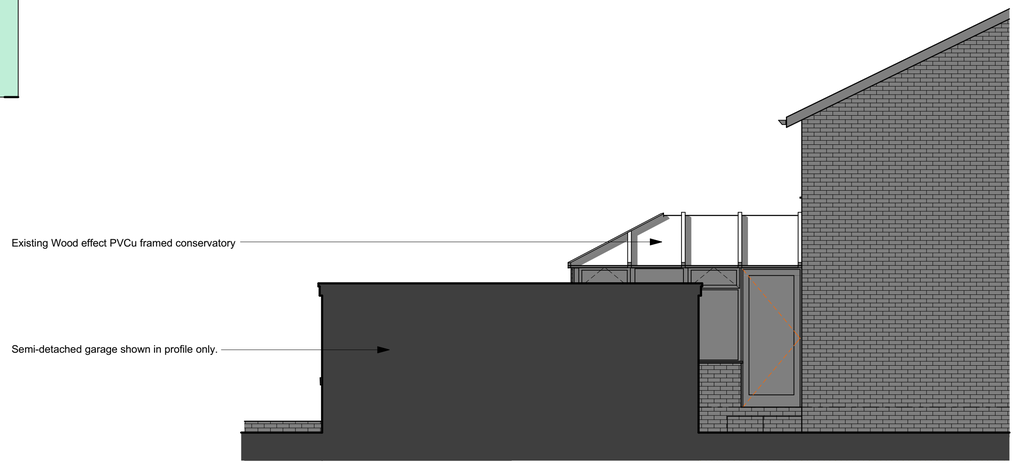

EXISTING SOUTH-EAST ELEVATION:



© Crown copyright and database rights 2020 OS 100047474

LOCATION / BLOCK PLAN
SCALE 1:500:

General Notes



Job Title

MRS Z KASIYA

10 SCARRATT CLOSE,
FORSBROOK,
STAFFORDSHIRE,
ST11 9AP

Project Name

PROPOSED EXTENSION AND ALTERATIONS

Drawing Title

Survey As Existing

Drawing Scale

1:50, 1:500

Layout ID | Status | Revision

02 | | **A**