

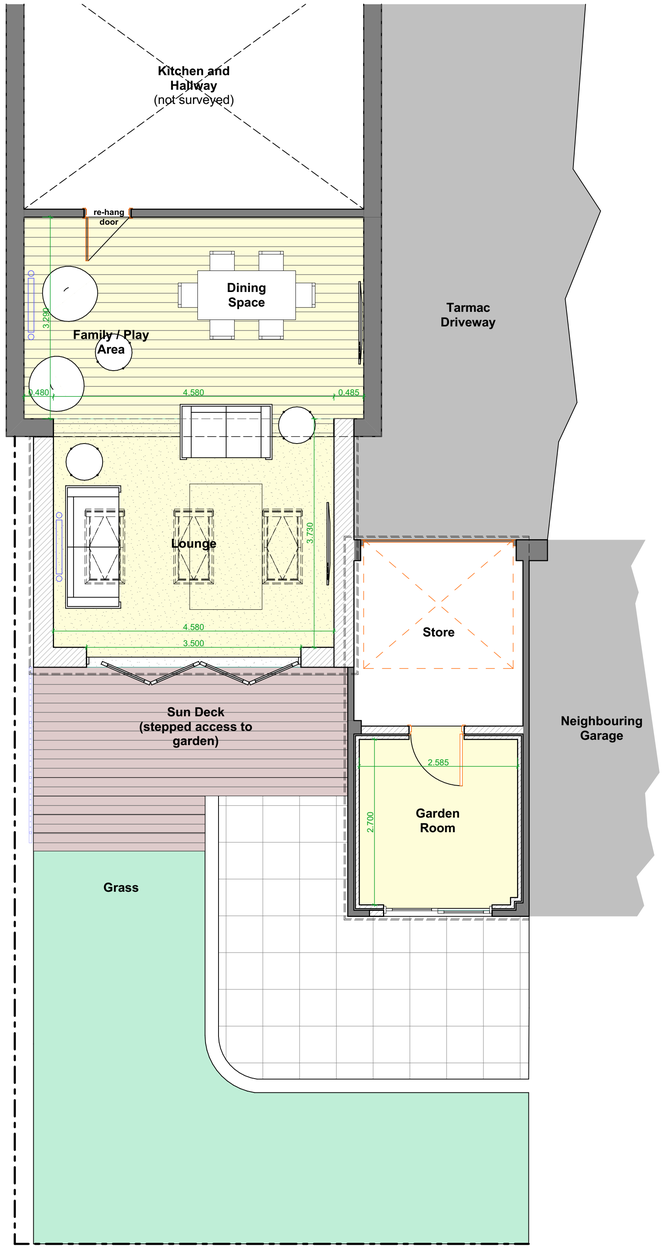



GROUND FLOOR PLAN:
AS PROPOSED

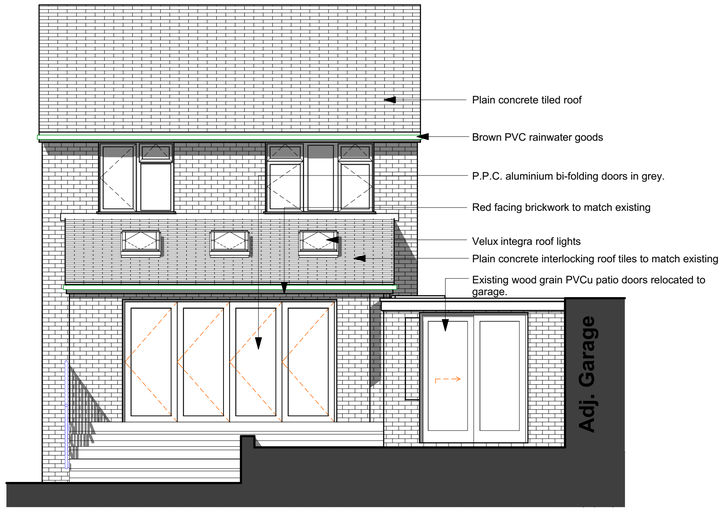

PROPOSED REAR ELEVATION:

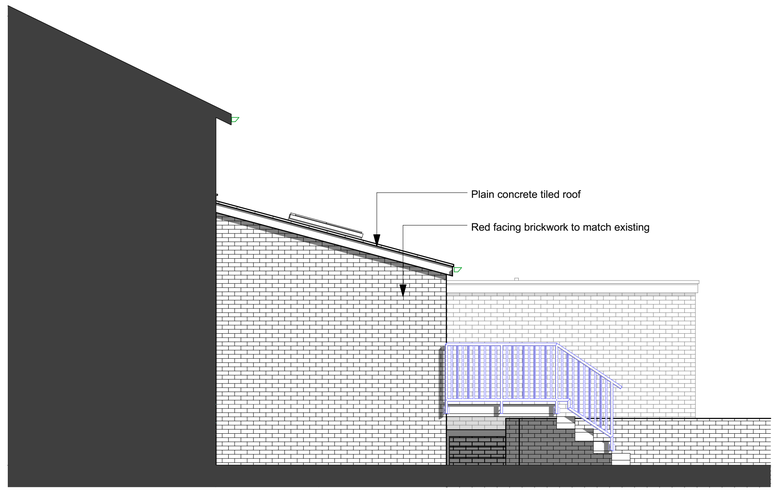

PROPOSED NORTH-WEST ELEVATION:

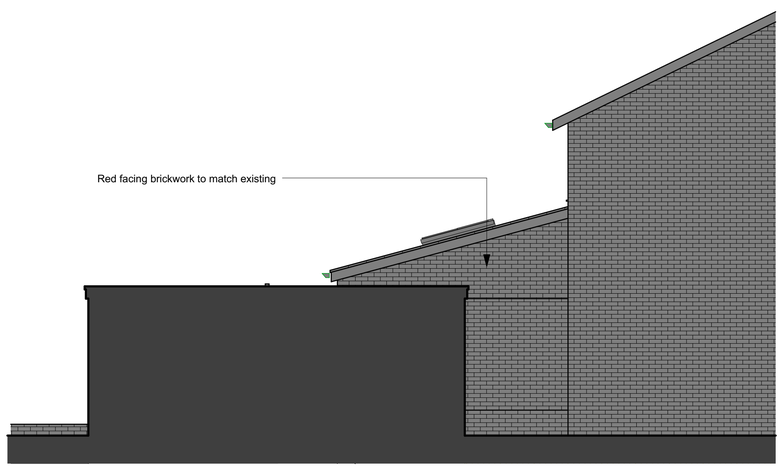

PROPOSED SOUTH-EAST ELEVATION:



LOCATION / BLOCK PLAN
SCALE 1:500:



REAR PERSPECTIVE:

General Notes



Job Title

MRS Z KASIYA

10 SCARRATT CLOSE,
FORSBROOK,
STAFFORDSHIRE,
ST11 9AP

Project Name

PROPOSED EXTENSION AND ALTERATIONS

Drawing Title

Proposed Scheme

Drawing Scale

1:500, 1:50

Layout ID	Status	Revision
03		