
LOCATION PLAN:
(Scale 1:1250)



© Crown copyright and database rights 2020 OS 100047474

Supplied by Streetwise Maps Ltd
www.streetwise.net
Licence No: 100047474
13:06:09 05/09/2020

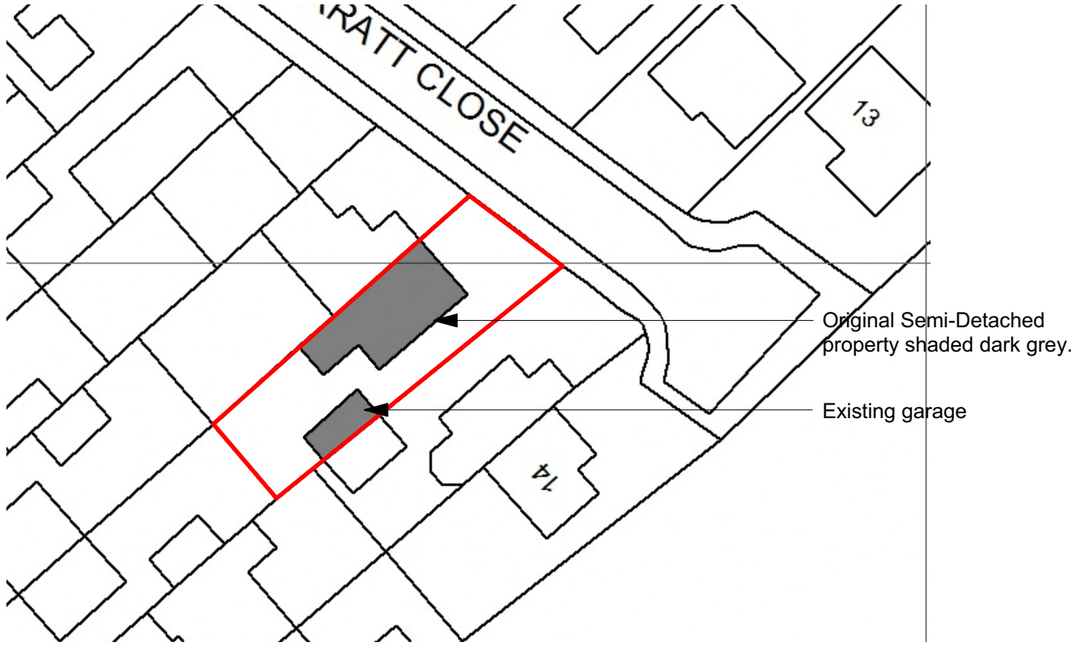

BLOCK PLAN:
(Scale 1:500)

Job Title

MRS Z KASIYA

10 SCARRATT CLOSE,
FORSBROOK,
STAFFORDSHIRE,
ST11 9AP

Project Name

PROPOSED EXTENSION AND ALTERATIONS

Drawing Title

Location Plan

Drawing Scale

1:500, 1:1250

Layout ID	Status	Revision
04		A