

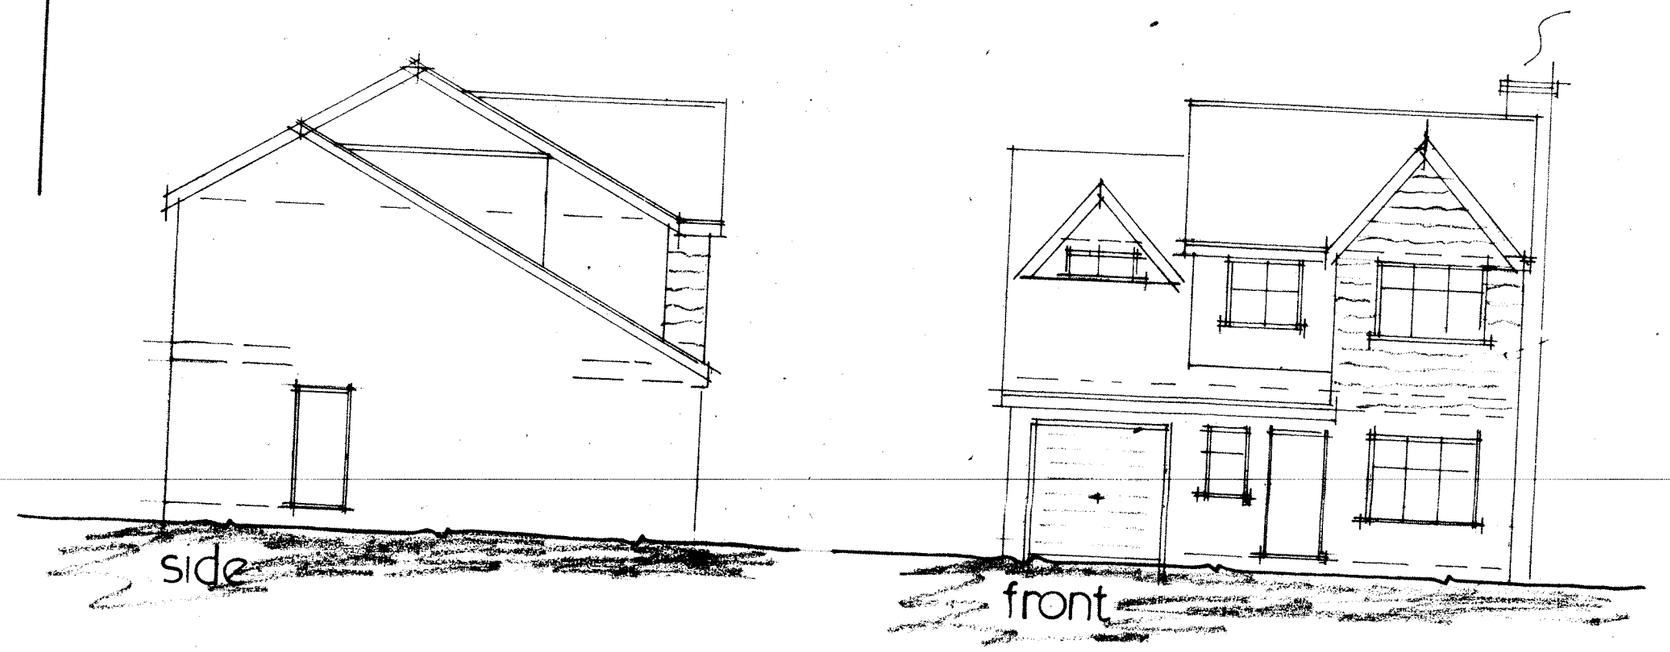


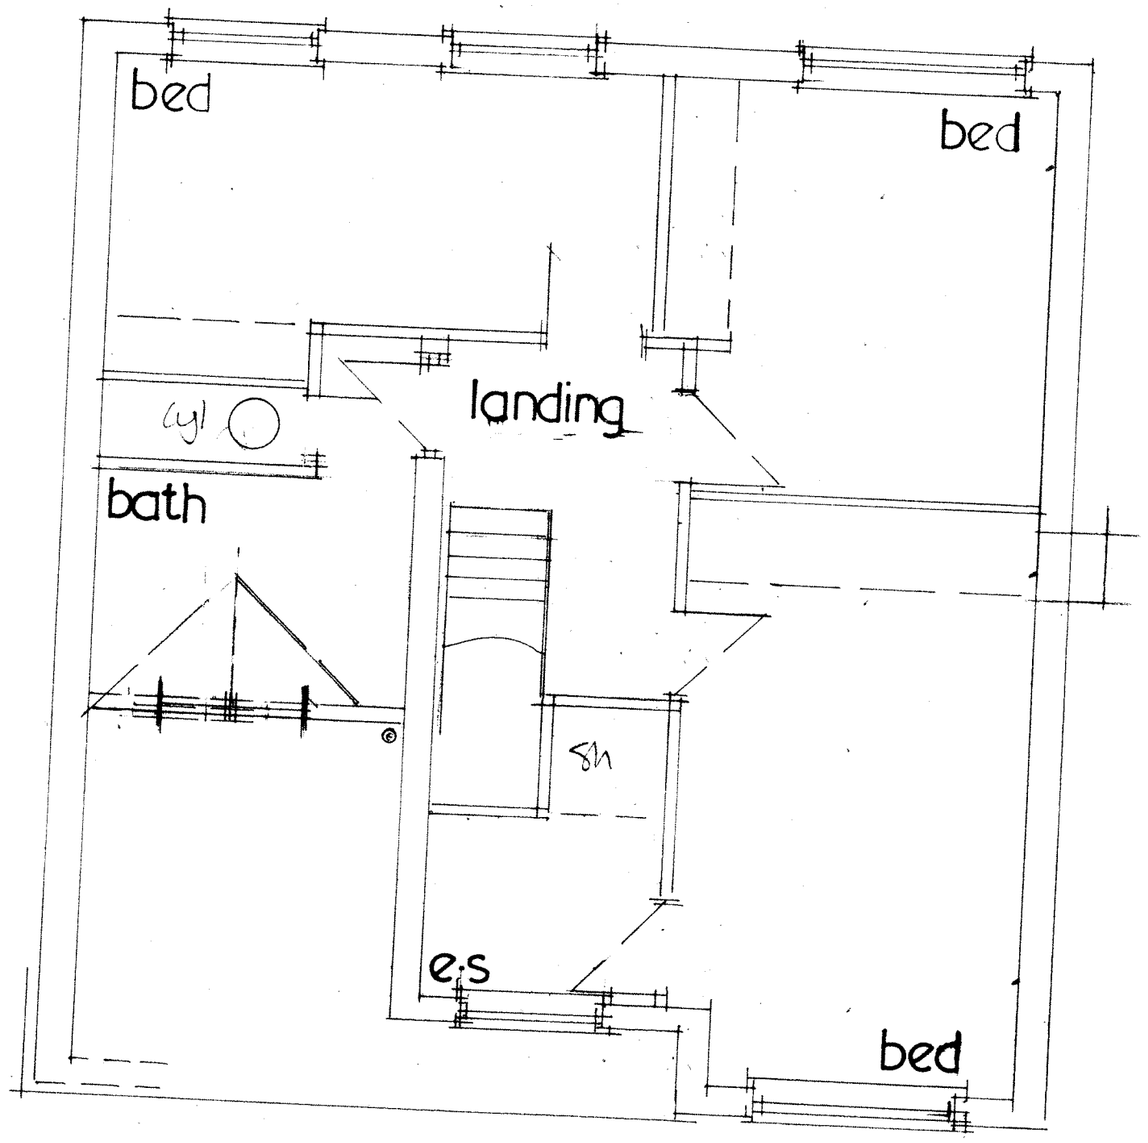


f fl plan

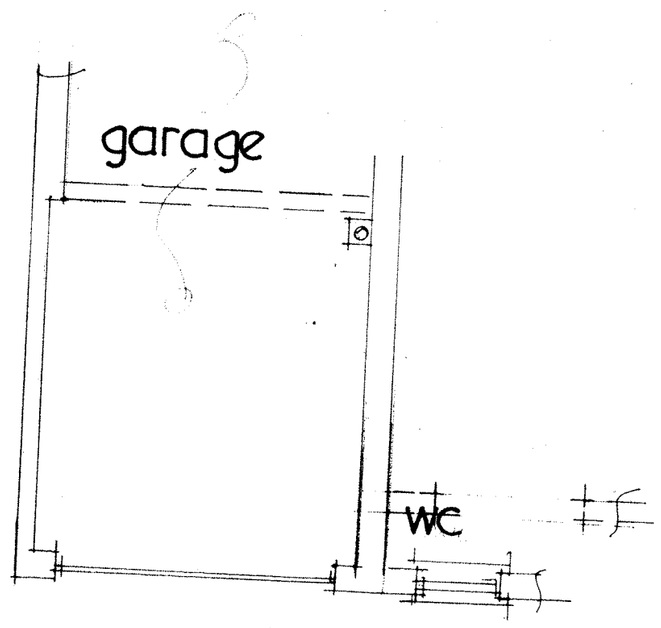

Buy A Plan
UK's Fastest and Easiest Planning Site


5, Ferndale Close, Werrington, Staffordshire, ST9 0PW

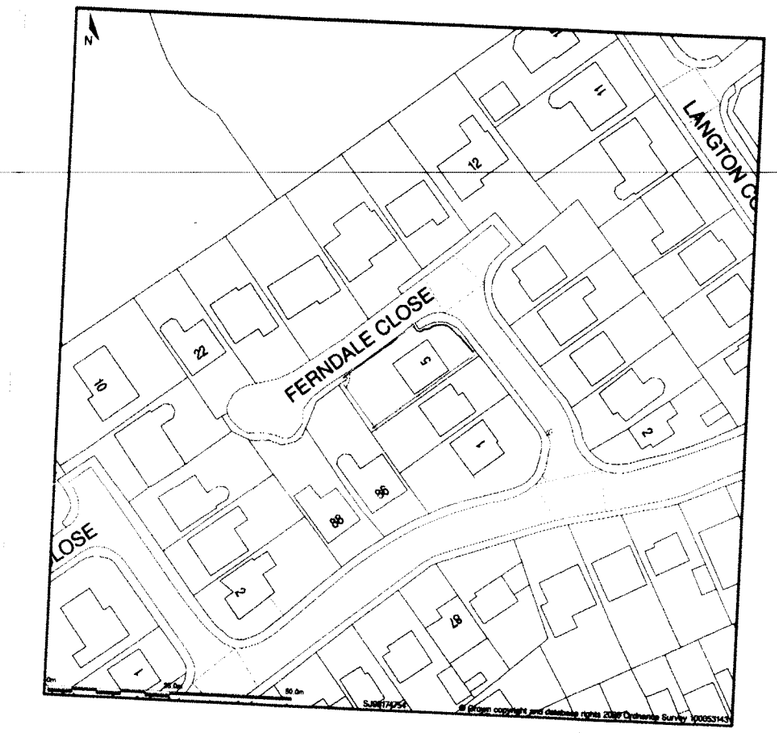

Site Plan shows area bounded by: 393099.3, 347474.41 393240.72, 347615.83 (at a scale of 1:1250), OSGridRef: SJ93174754. The representation of a road, track or path is no evidence of a right of way. The representation of features as lines is no evidence of a property boundary.

Produced on 24th Aug 2020 from the Ordinance Survey National Geographic Database and incorporating surveyed revision available at this date. Reproduction in whole or part is prohibited without the prior permission of Ordnance Survey. © Crown copyright 2020. Supplied by www.buyaplan.co.uk a licensed Ordnance Survey partner (100053143). Unique plan reference: #00548936-8EE087

Ordnance Survey and the OS Symbol are registered trademarks of Ordnance Survey, the national mapping agency of Great Britain. Buy A Plan logo, pdf design and the www.buyaplan.co.uk website are Copyright © Pass Inc Ltd 2020

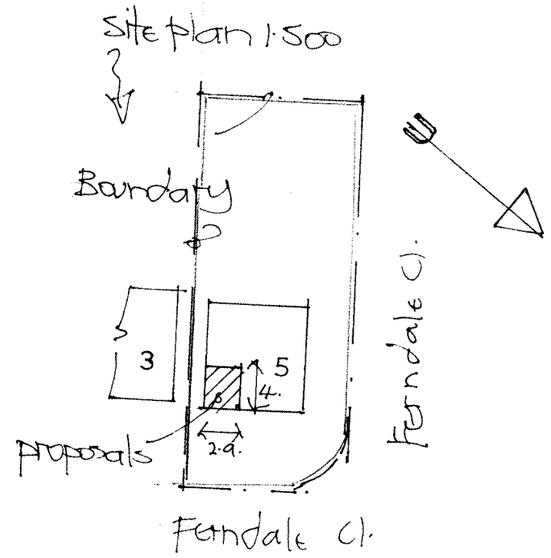

EXISTING PLANS

FOX DESIGN	
Client MR. I. HARNETT	
Job title 5 FERNDALE CLOSE. WERRINGTON. ST. ST9 0PW.	
Drawing title PROPOSED FIRST FLOOR FRONT EXTENSION.	
Scale 1:100 1:50	**Date** AUG 20

Geoffrey Fox, BEng, Consulting Building Engineer.
Building Plans and design.
Architectural Services, planning and Building Regulation Applications.
Structural Design and Calculations.
Heighley Cottage, Heighley Lane, Betley