APPROVED PLAN NO. 1



PROPOSED SOUTH ELEVATION



PROPOSED SOUTH ELEVATION



PROPOSED SOUTH ELEVATION

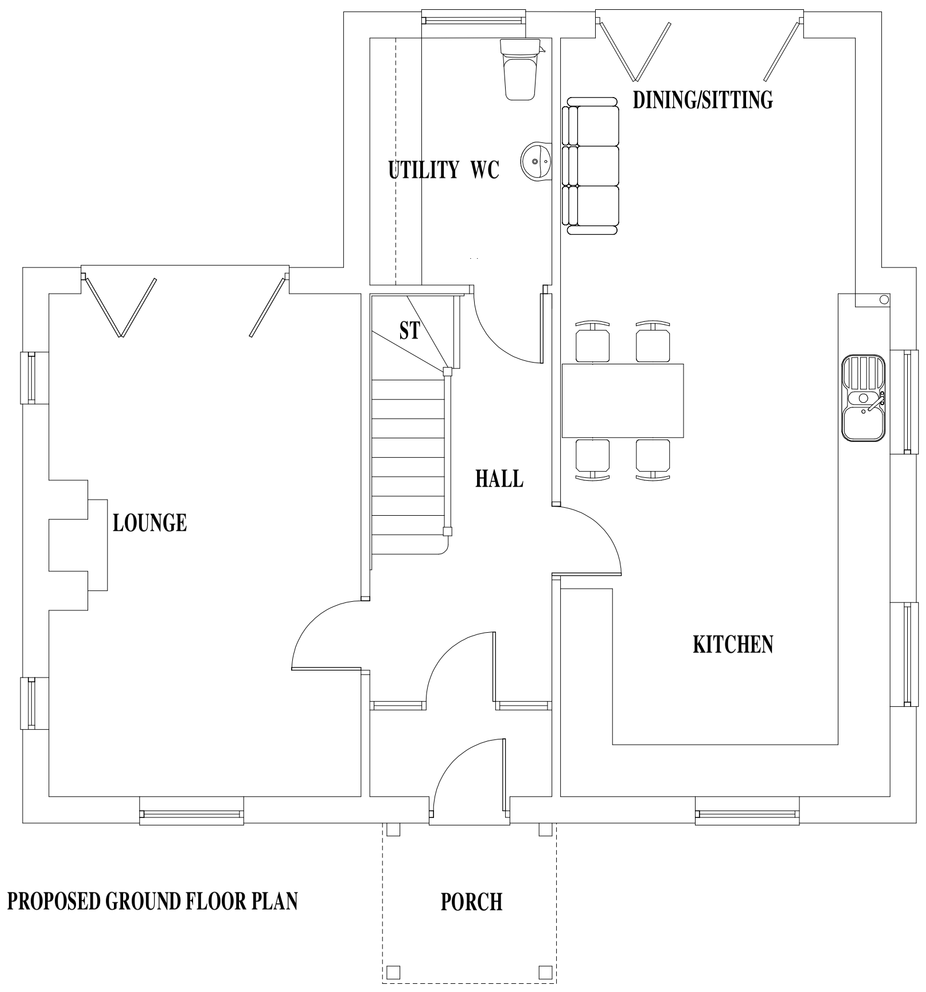

PROPOSED GROUND FLOOR PLAN



SITE PLAN 1:500

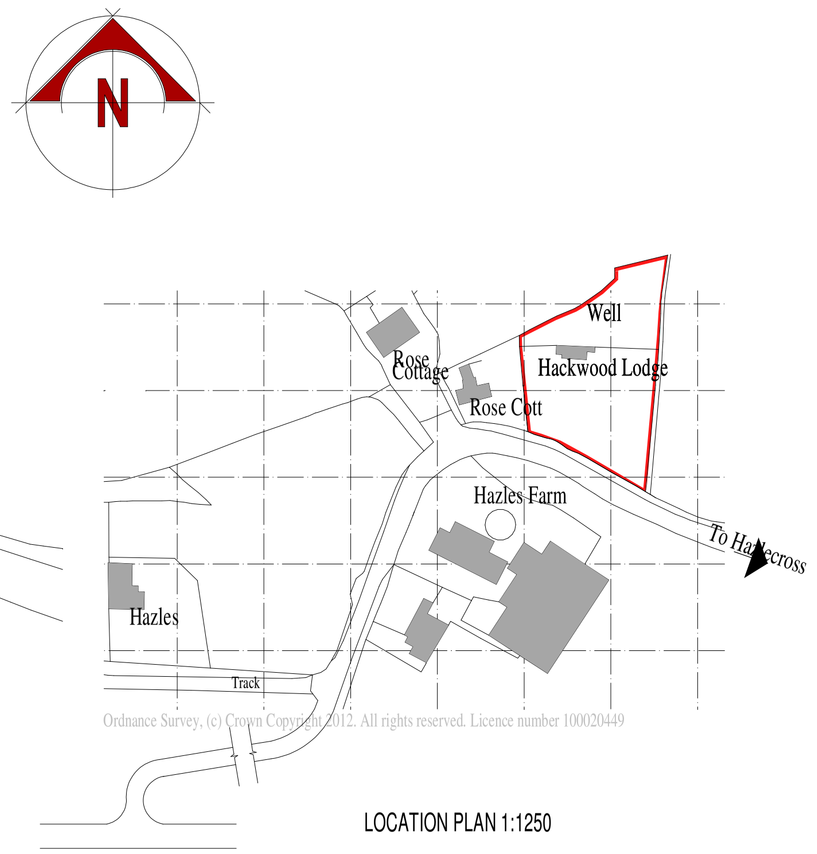

Ordnance Survey, (c) Crown Copyright 2012. All rights reserved. Licence number 100020449

LOCATION PLAN 1:1250

0 1 2 3 4 5m

Rev. A	Existing house amended	16/09/2020

Building Design

CHARTERED INSTITUTE OF ARCHITECTURAL TECHNOLOGISTS

TITLE

PROPOSED PORCH
HACKWOOD LODGE
HOLLINS LANE
KINGSLEY
STAFFORDSHIRE
ST10 2EP

CLIENT

MR. AND MRS. M. CHAPPELL

DRAWING NO.

PLANNING 1

SCALE 1:50

DATE JULY 2020

B. BLAKEMAN CIAT
15A, WHITMORE ROAD, NEWCASTLE, STAFFORDSHIRE. ST5 3LY
TEL/FAX 01782 632911

PAPER SIZE A1