
APPROVED PLAN NO. 1




PROPOSED SOUTH ELEVATION

PROPOSED SOUTH ELEVATION

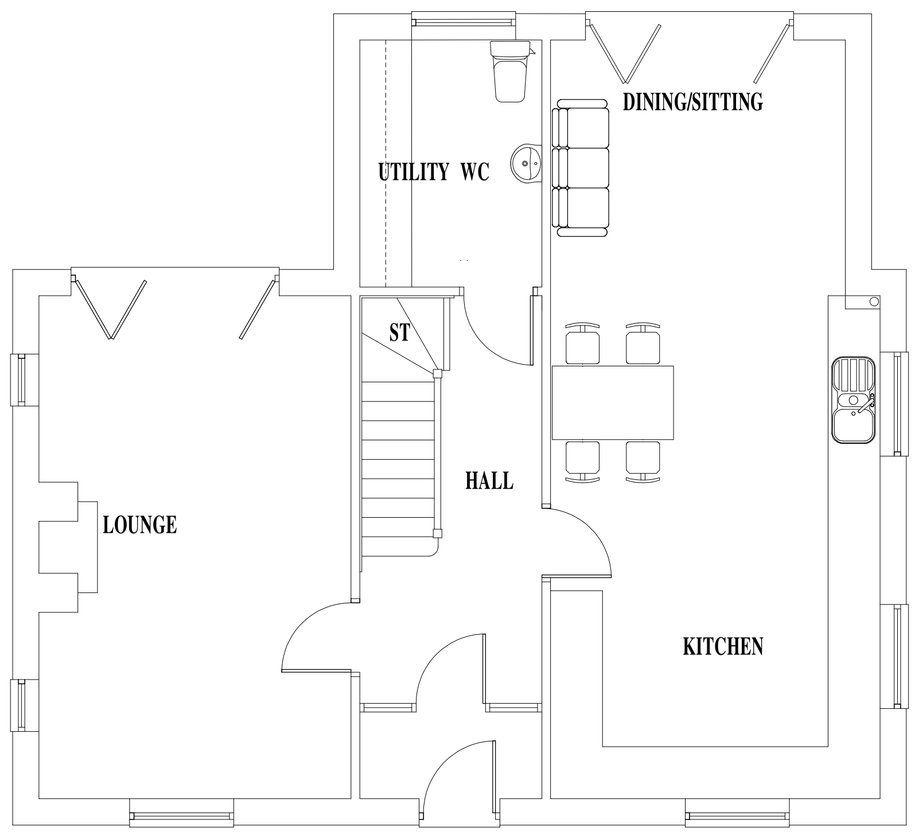

PROPOSED GROUND FLOOR PLAN

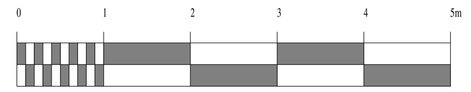

Building Design

CHARTERED INSTITUTE OF ARCHITECTURAL TECHNOLOGISTS

TITLE

PROPOSED PORCH
HACKWOOD LODGE
HOLLINS LANE
KINGSLEY
STAFFORDSHIRE
ST10 2EP

CLIENT

MR. AND MRS. M. CHAPPELL

DRAWING NO.

SURVEY AS EXISTING

SCALE 1:50

DATE JULY 2020

B. BLAKEMAN CIAT

15A, WHITMORE ROAD, NEWCASTLE, STAFFORDSHIRE. ST5 3LY

TEL/FAX 01782 632911

PAPER SIZE A1