
© MAC ARCHITECTURAL DESIGN LTD. All rights reserved.
This Drawing and its contents has been produced for the Client only and is not intended for any other person or for any other purpose than the Drawing Status. No part of this drawing and associated graphical contents may be reproduced, copied, modified or distributed, without the prior written consent of MAC Architectural Design Ltd.

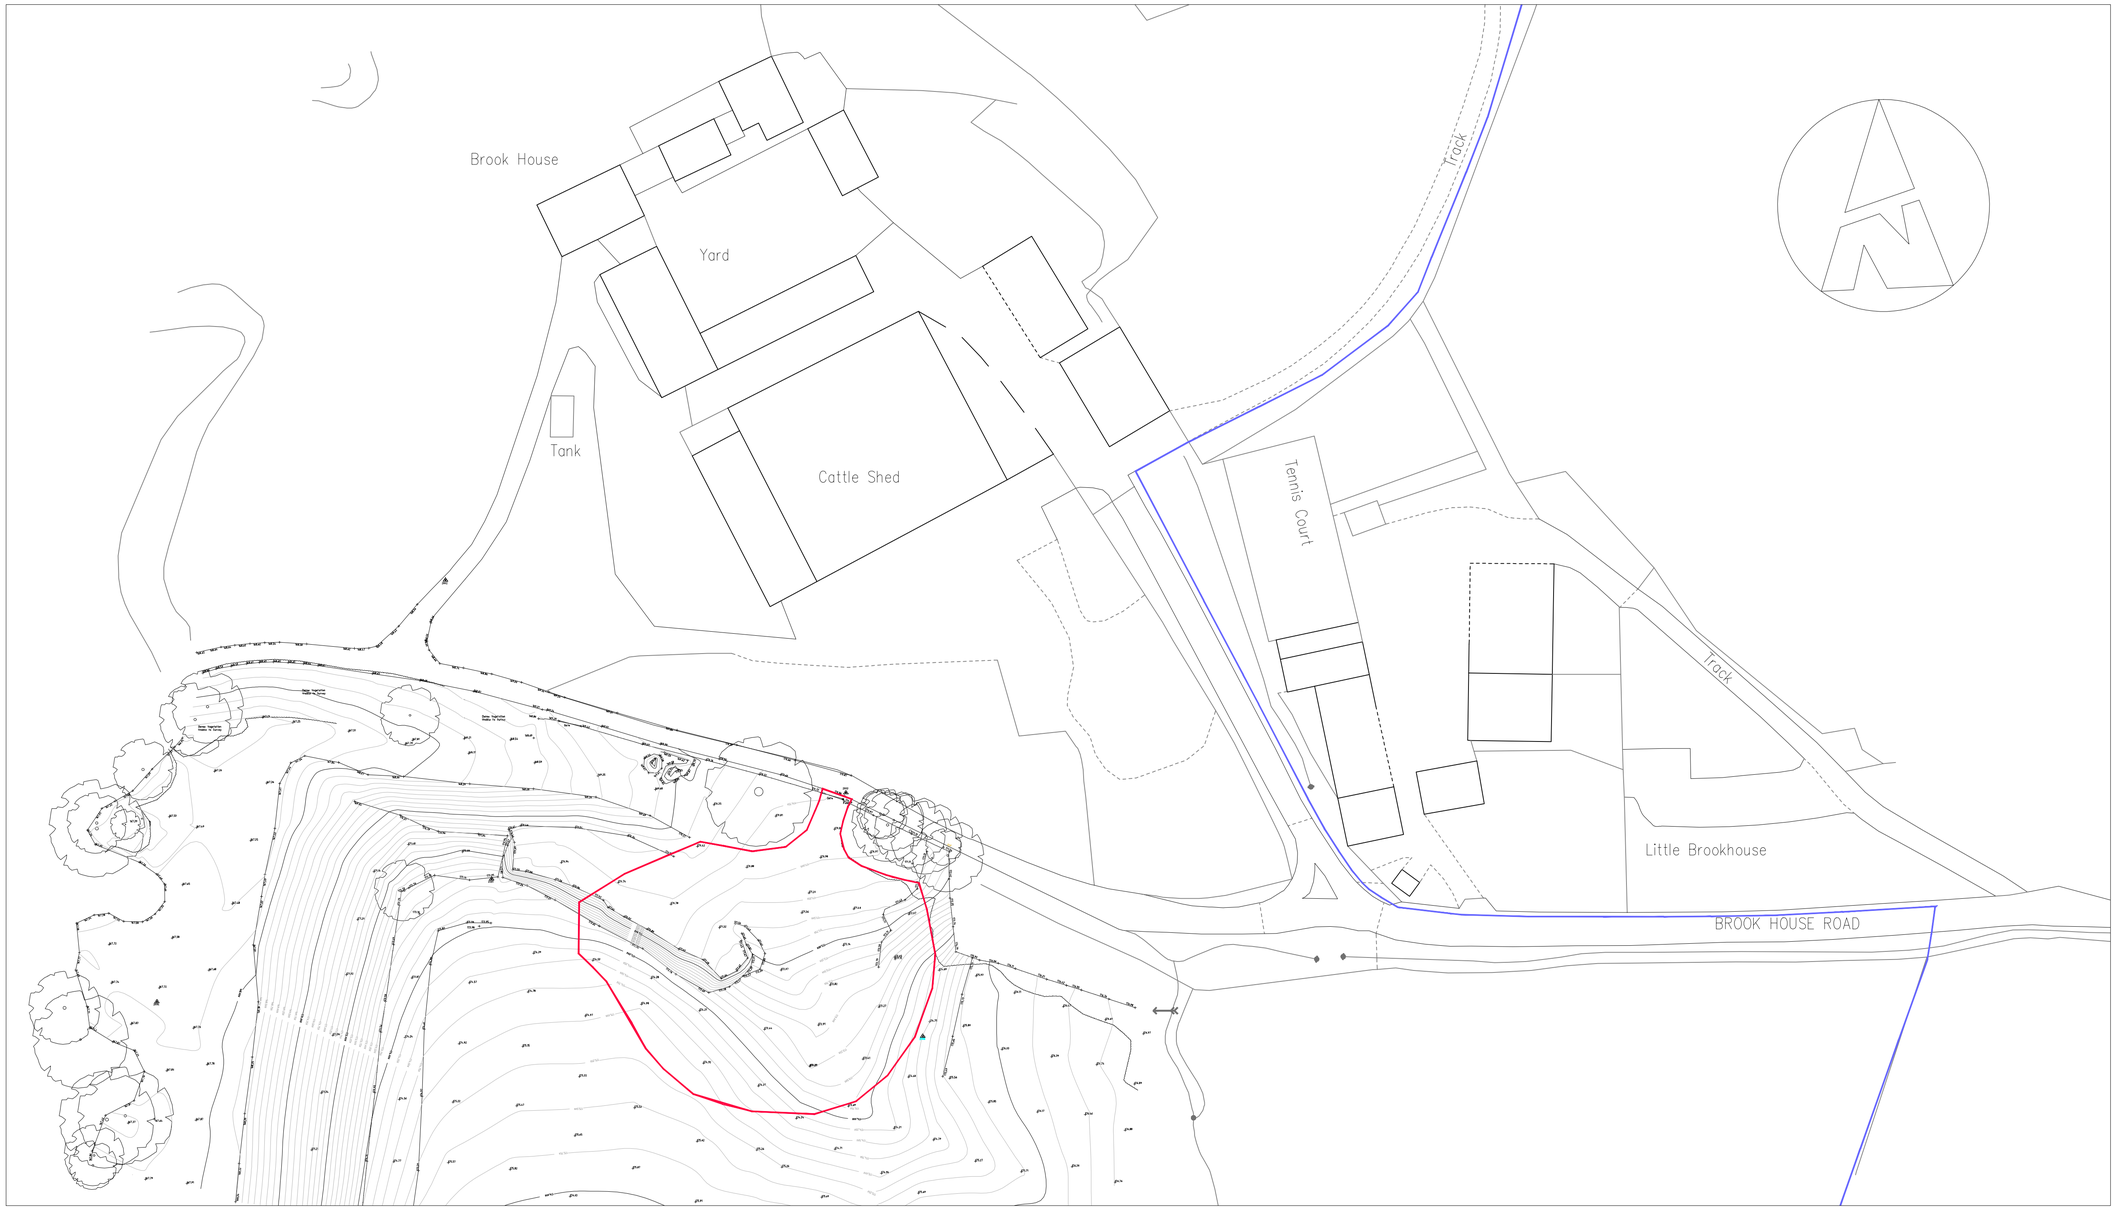


# Site Plan Scale 1:500

Scale bar @ 1:500 — 0m 10m 20m 30m 40m 50m

Scale bar @ 1:50 — 0m 1m 2m 3m 4m 5m

Scale bar @ 1:100 — 0.0m 1.0m 2.0m 3.0m 4.0m 5.0m 6.0m 7.0m 8.0m 9.0m 10.0m

| Rev. | Drawn | Comments. | Date |
|---|---|---|---|
| | | | |
| | | | |
| | | | |
| | | | |

MAC
ARCHITECTURAL DESIGN LTD
Moorland House, 123 Moorland Road, Burslem, ST6 1JD.
T:01782 503302 E:admin@mac-arch.co.uk

Client:
Mr & Mrs Moseley.

Project:
Proposed Slurry Storage Unit
at Brook House Farm, Brook House Lane, Cheddleton.
Stoke on Trent, Staffordshire ST5 8LX.

Title:
Survey as Existing.

Status:
Planning.

Paper A1: Drawn: AC Bailey. Date: 16.07.20 Ref: 1662-01