

PERMASTORE Glass-Fused-to-Steel agricultural livestock effluent storage tank. Installed by specialists to provide a minimum 30 year Design life compliant with ISO 15686 parts 1,2 & 3. Colour 12-B-29 (RAL 6006)


© MAC ARCHITECTURAL DESIGN LTD. All rights reserved.
This Drawing and its contents has been produced for the Client only and is not intended for any other person or for any other purpose than the Drawing Status. No part of this drawing and associated graphical contents may be reproduced, copied, modified or distributed, without the prior written consent of MAC Architectural Design Ltd.

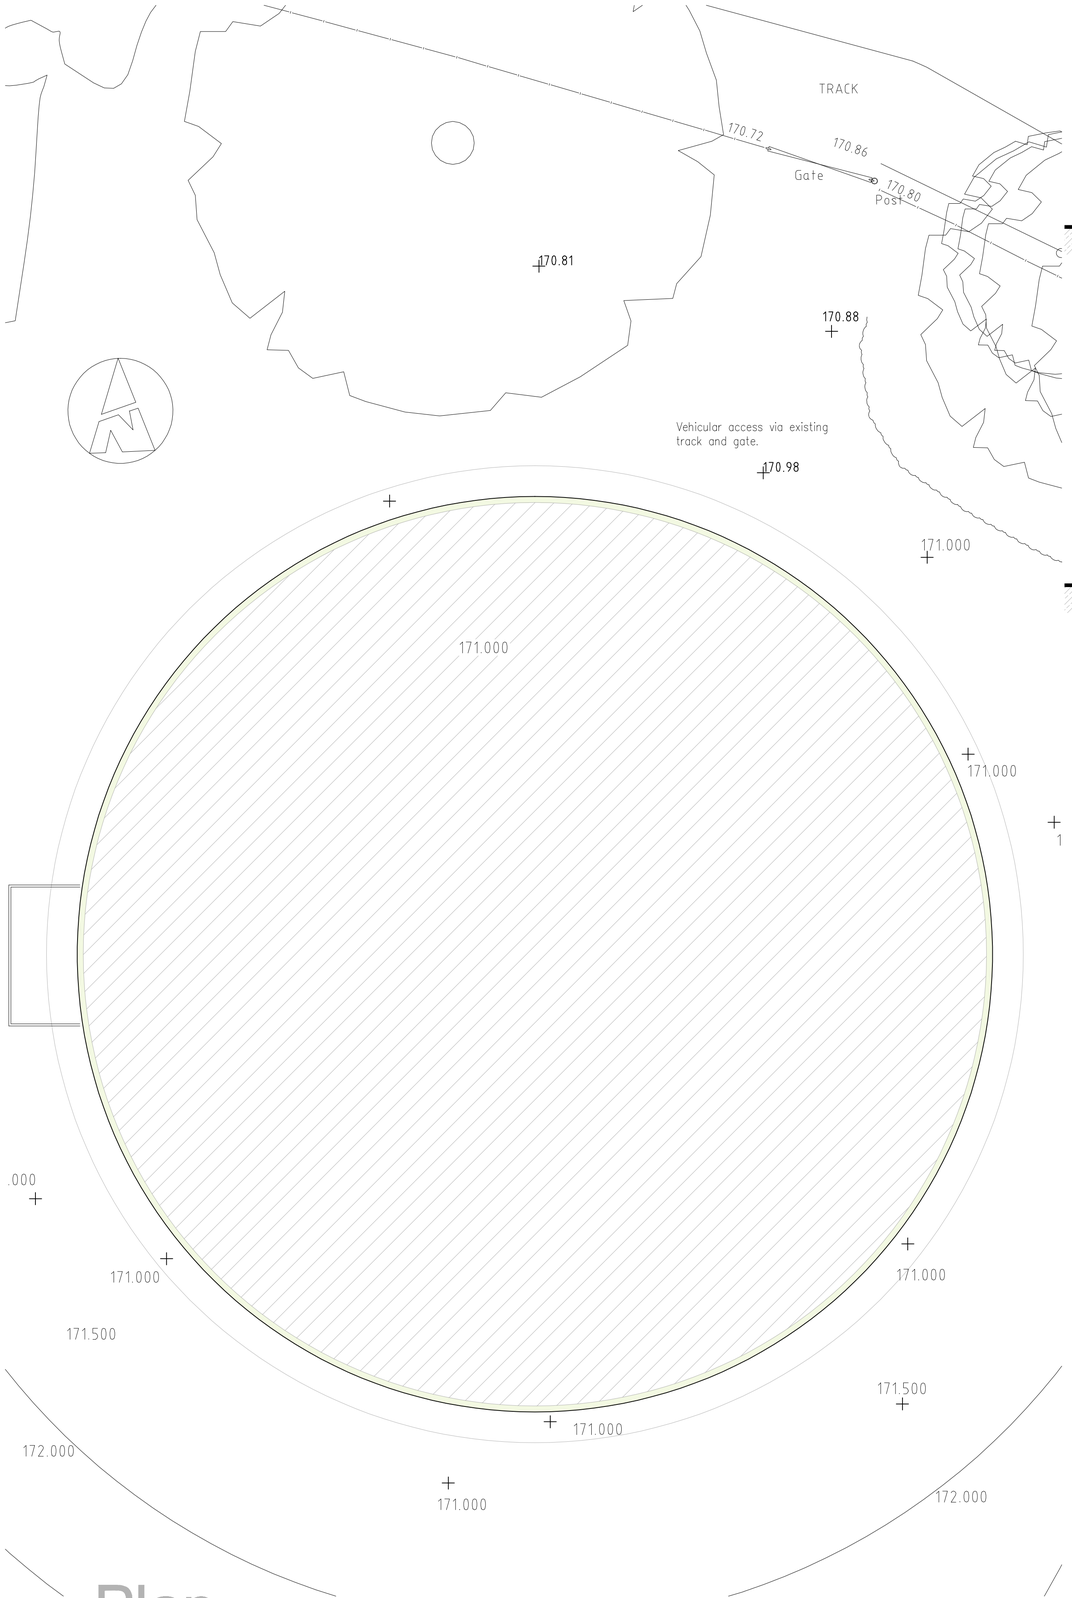

Plan Scale 1:100

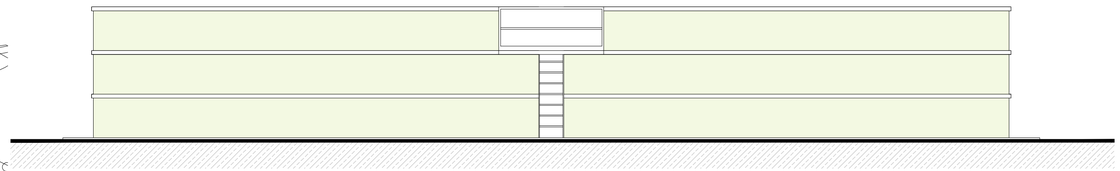


West Elevation Scale 1:100

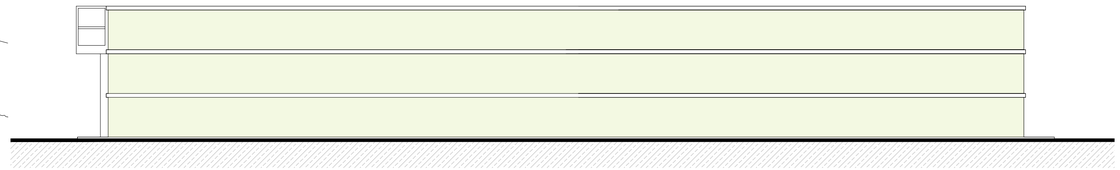


South Elevation Scale 1:100

North Elevation Scale 1:100

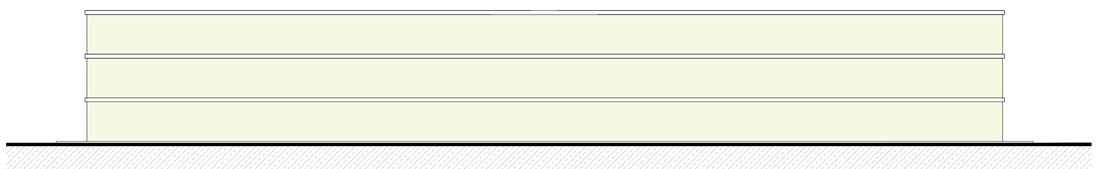

East Elevation Scale 1:100

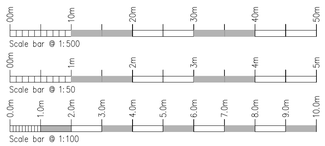

Rev.	Drawn	Comments.	Date

MAC
ARCHITECTURAL DESIGN LTD
Moorland House, 123 Moorland Road, Burslem, ST6 1JD.
T:01782 503302 E:admin@mac-arch.co.uk

Client:
Mr & Mrs Moseley.

Project:
Proposed Slurry Storage Unit
at Brook House Farm, Brook House Lane, Cheddleton.
Stoke on Trent, Staffordshire ST5 8LX.

Title:
Plans & Elevations.

Status:
Planning.

Paper A1: Drawn: AC Bailey. Date: 16.07.20 Ref: 1662-01