All heights, sizes and dimensions should be checked on site by the contractor before any work is put in hand.

Figured dimensions should be taken in preference to scaling and any errors or omissions reported to the architect at once.

This drawing has been prepared in accordance with the CDM (Construction Design and Management) and all foreseeable design risks to those involved or affected by construction have been avoided wherever possible.


Scale 1 : 100

0 1 2 5 10 m

1. Plain Clay tiles to match existing
2. Hollington Stone to match existing
3. Hardwood window frames to match existing



Proposed North East Elevation
1 : 100

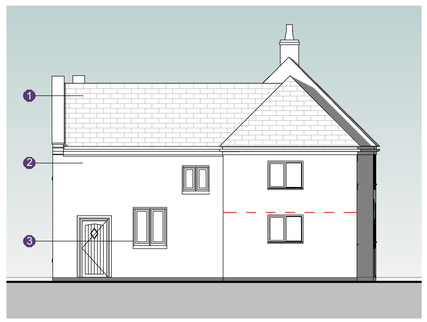

Proposed North West Elevation
1 : 100




Proposed South West Elevation
1 : 100



Proposed South East Elevation
1 : 100



Proposed Ground Floor Plan
1 : 100

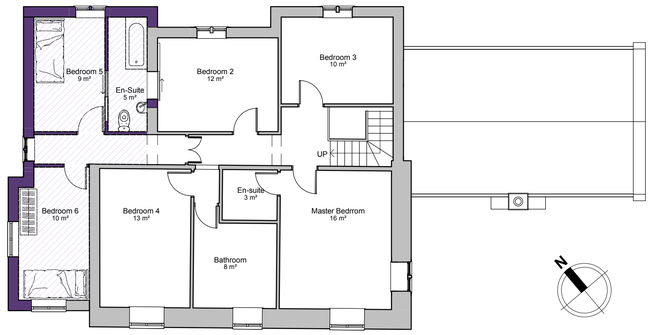

Proposed First Floor Plan
1 : 100

SMYTHEMAN ARCHITECTURAL
CIAT

12 High Street
Tean, Stoke-on-Trent
ST10 4DZ
United Kingdom

T +44 (0)1538 722097
F +44 (0)1538 722185
mail@smytheman.co.uk
www.smytheman.co.uk

Rev	Date	By	Detail

Drawing status
S3 - Planning

Client
Mr & Mrs Bradley

Project/Location
Proposed Two Story Extension to Little Intake Farm

Church Lane
Ipstones
Staffordshire

Drawing title
Proposed Floor Plans & Elevations

Date	Drawn	Checked	Job No.
07/03/20	NJ	SS	3167

Scale(s)
1 : 100 @A1

Drawing number **Revision**
MB20-SA-XX-ZZ-DR-A-0203