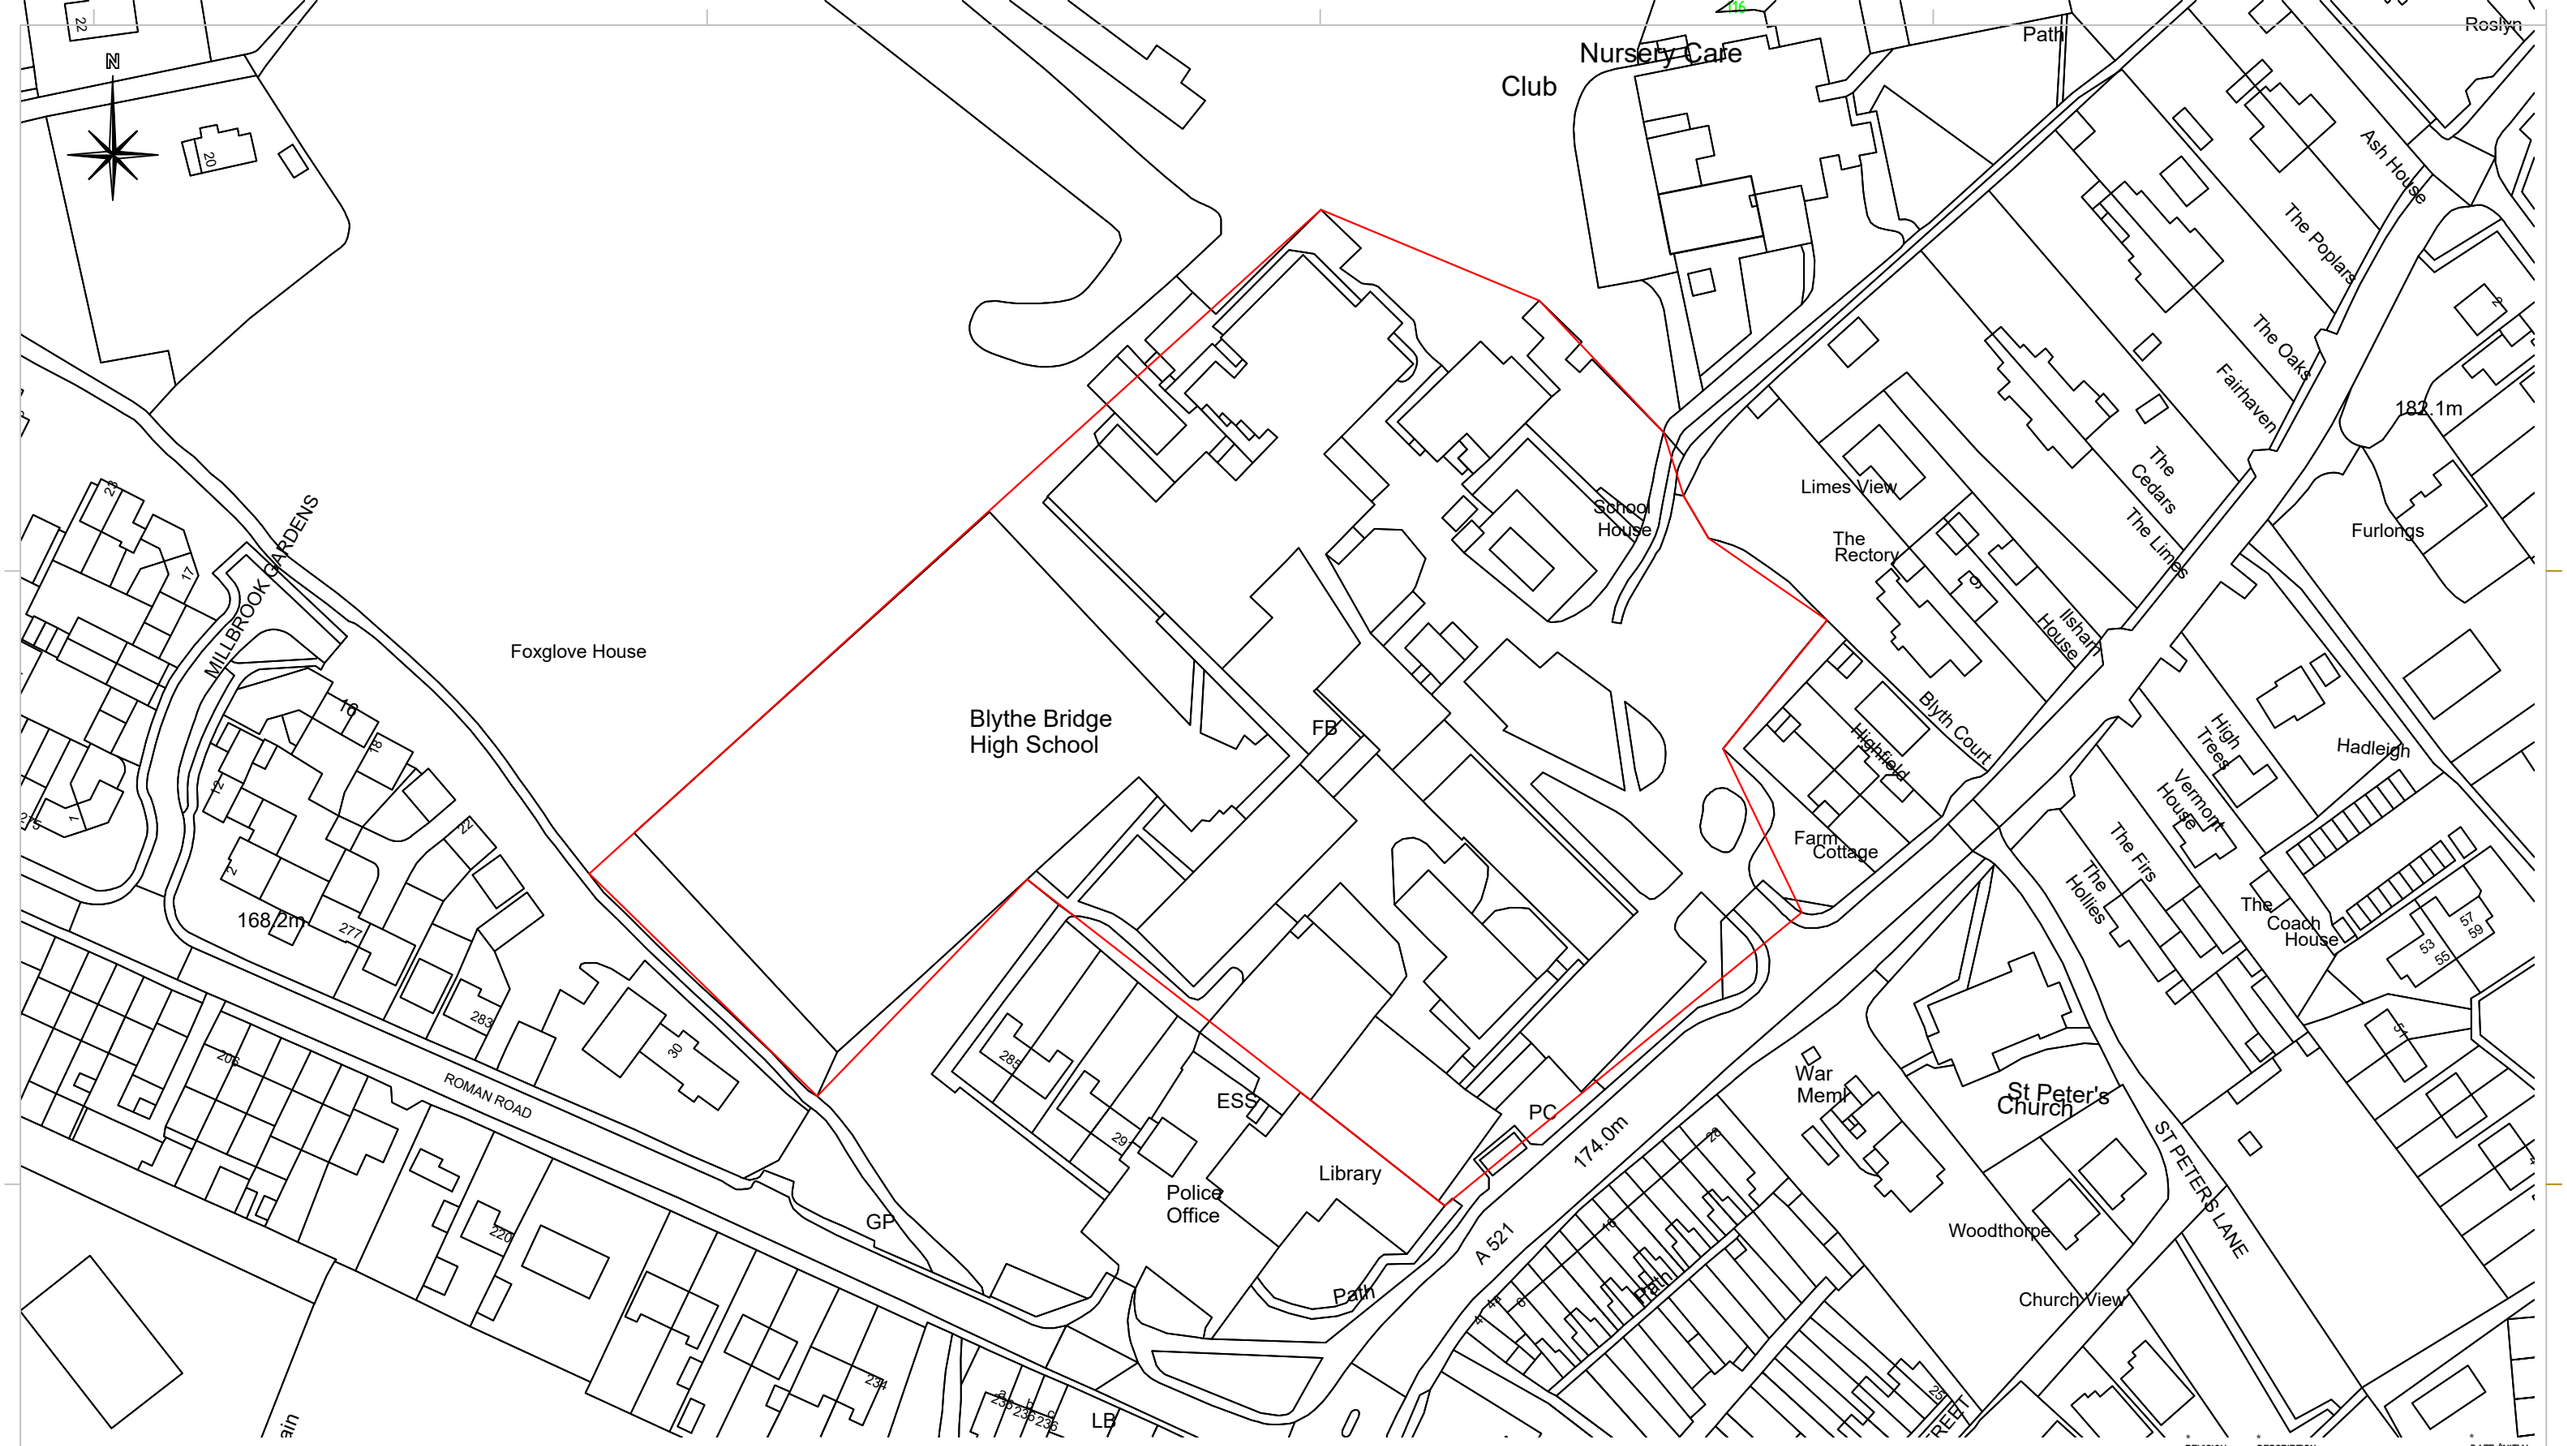


0 50m

1:1250

REVISION	DESCRIPTION	DATE/INITIAL

entrust
Inspiring Futures

Postal Address :

Entrust,
Riverway Centre,
Riverway,
Stafford ST16 3TH

GROUP : Property Services

DRAWING CHECKED BY :

PROJECT ARCHITECT/PROJECT DESIGNER/ENGINEER/SURVEYOR :

CLIENT / PROJECT
Blythe Bridge High School and Sixth Form
Cheadle Road
ST11 9PW

DRAWING
New Signage
Location Plan

PROPERTY I.D.

PROJECT REF / SET

SCALES 1:1250

SHEET SIZE: A3

DRAWING NO. P001

DRAWN MV

DATE 12/08/20

REVISION

Copyright in this drawing and design belongs to Entrust Property Services. Unauthorised reproduction infringes copyright and may result in contractual or civil proceedings. Contractors must advice the Architect / Project Designer / Engineer or Surveyor of any variations between this drawing and conditions found on site. .Any Ordnance Survey Mapping is reproduced with the permission of the Controller of Her Majesty's Stationery Office Crown copyright. Unauthorised reproduction infringes Crown copyright and may lead to prosecution or civil proceedings. Staffordshire County Council Licence No: 100019422 2015.

Original Sheet A3