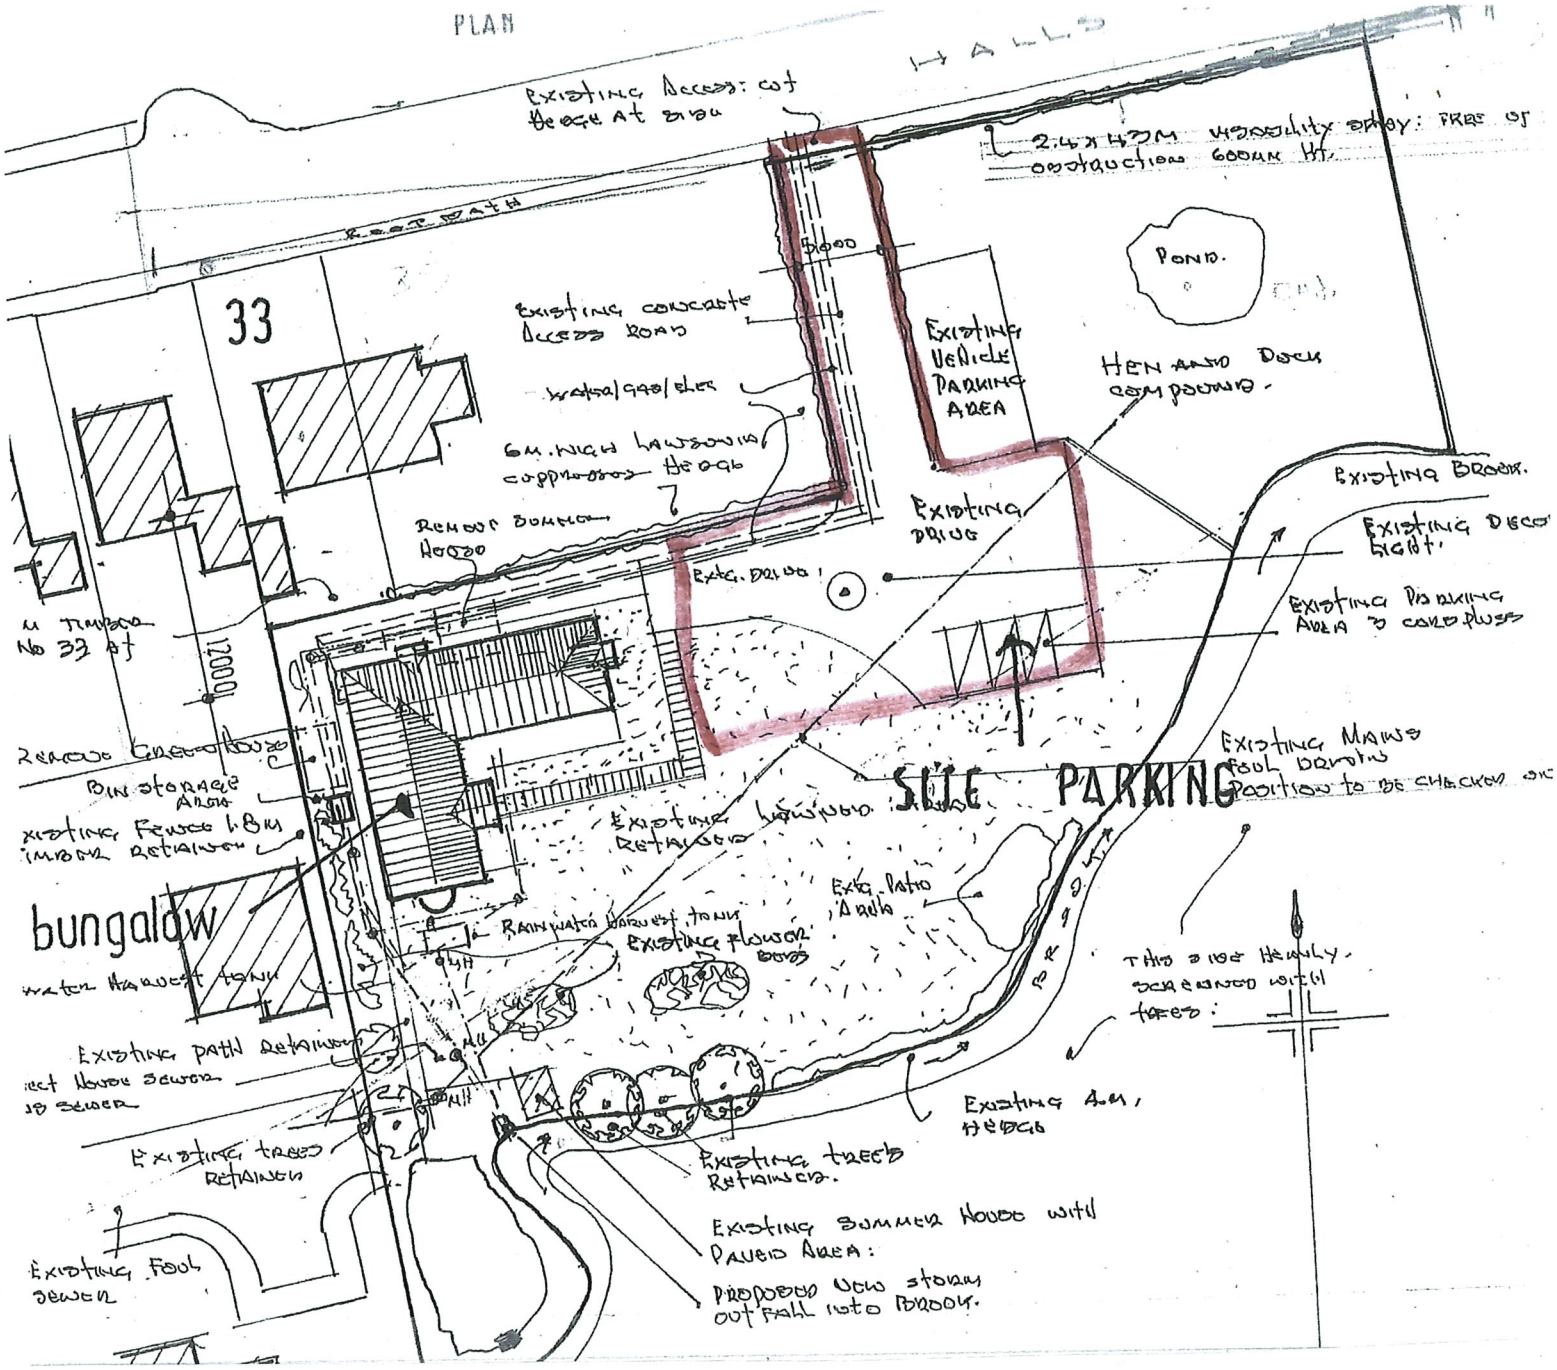
PLAN
HALLS
Existing Access: cut Hedge at side
2.4x43M visibility splay: free of obstruction 600mm Ht.
Root Path
5000
Pond.
33
Existing concrete Access Road
Existing Vehicle Parking Area
Hen and Duck compound.
Water/gas/elec
6m. high Lawsonia cuppressus Hedge
Existing Drive
Existing Brook.
Remove Summer House
Existing Decor Light.
Extg. Drive
Existing Parking Area 3 cars plus
m Timber No 33 at
12000
Remove Greenhouse
Bin storage Area
Existing Mains Foul Drain Position to be checked on
SITE PARKING
Existing Lawned Area Retained
Existing Fence 1.8m Timber Retained
Extg. Patio Area
bungalow
Rainwater Harvest tank
Existing flower beds
Water Harvest tank
This side Heavily screened with trees:
Existing path Retained
Existing A.M. Hedge
Existing trees Retained
Existing trees Retained.
Existing Summer House with Paved Area:
Proposed New storm outfall into Brook.
Existing Foul Sewer