Copyright of this drawing is vested in the Architect and it must not be copied or reproduced without consent. Figured dimensions only are to be taken from this drawing. All contractors must visit the site and be responsible for taking and checking all dimensions relative to their work. Hewitt&Carr Architects Ltd are to be advised of any variction between drawings and site conditions.
CLIENTS ARE ADVISED TO CLARIFY DIMENSIONS WITH THE ARCHITECT PRIOR TO SETTING OUT AND NOT TO SCALE FROM THE DRAWING

Rev.	Drawn	Comments	Date
A	BVC	North arrow added.	15.09.20

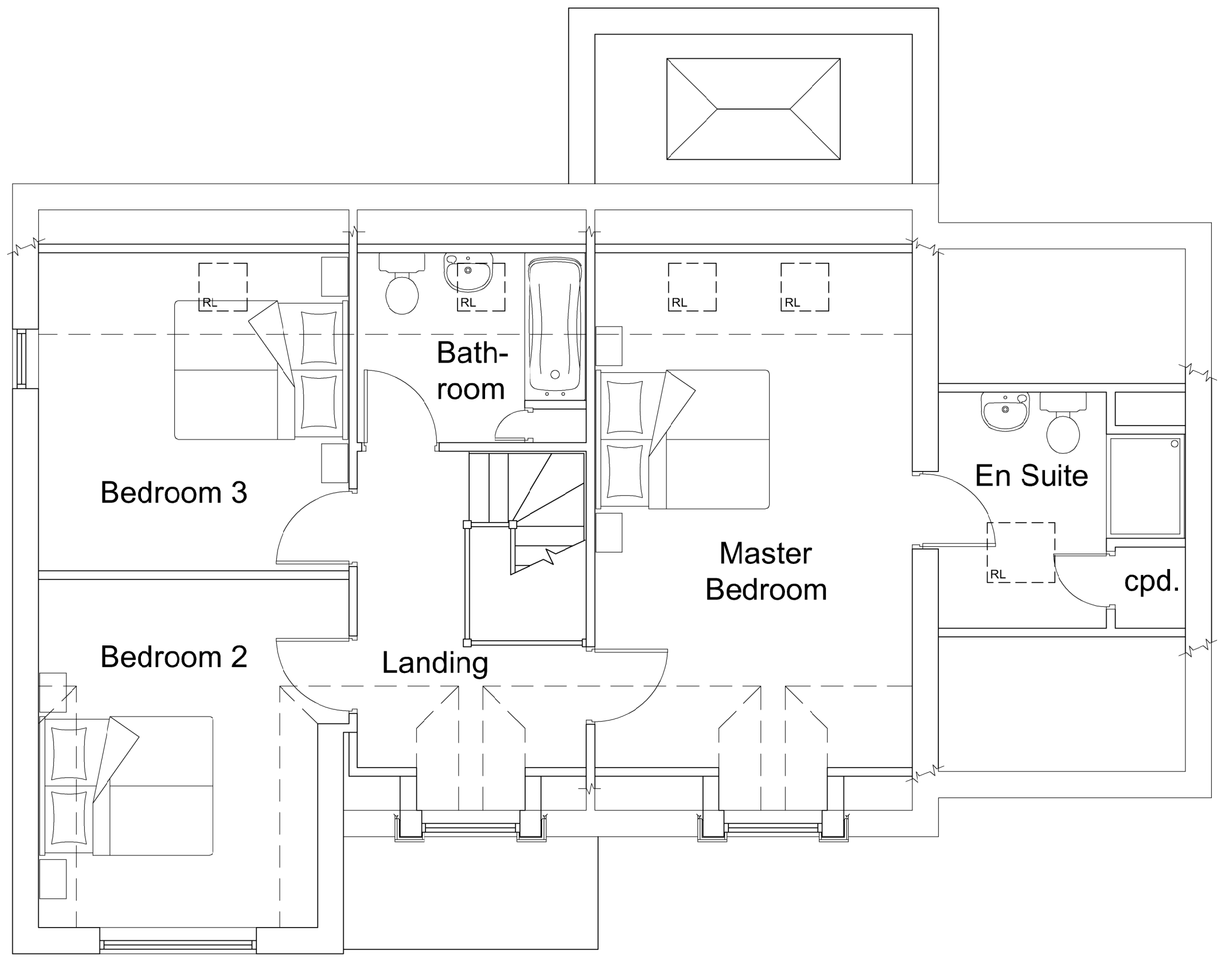

FIRST FLOOR PLAN 1:50

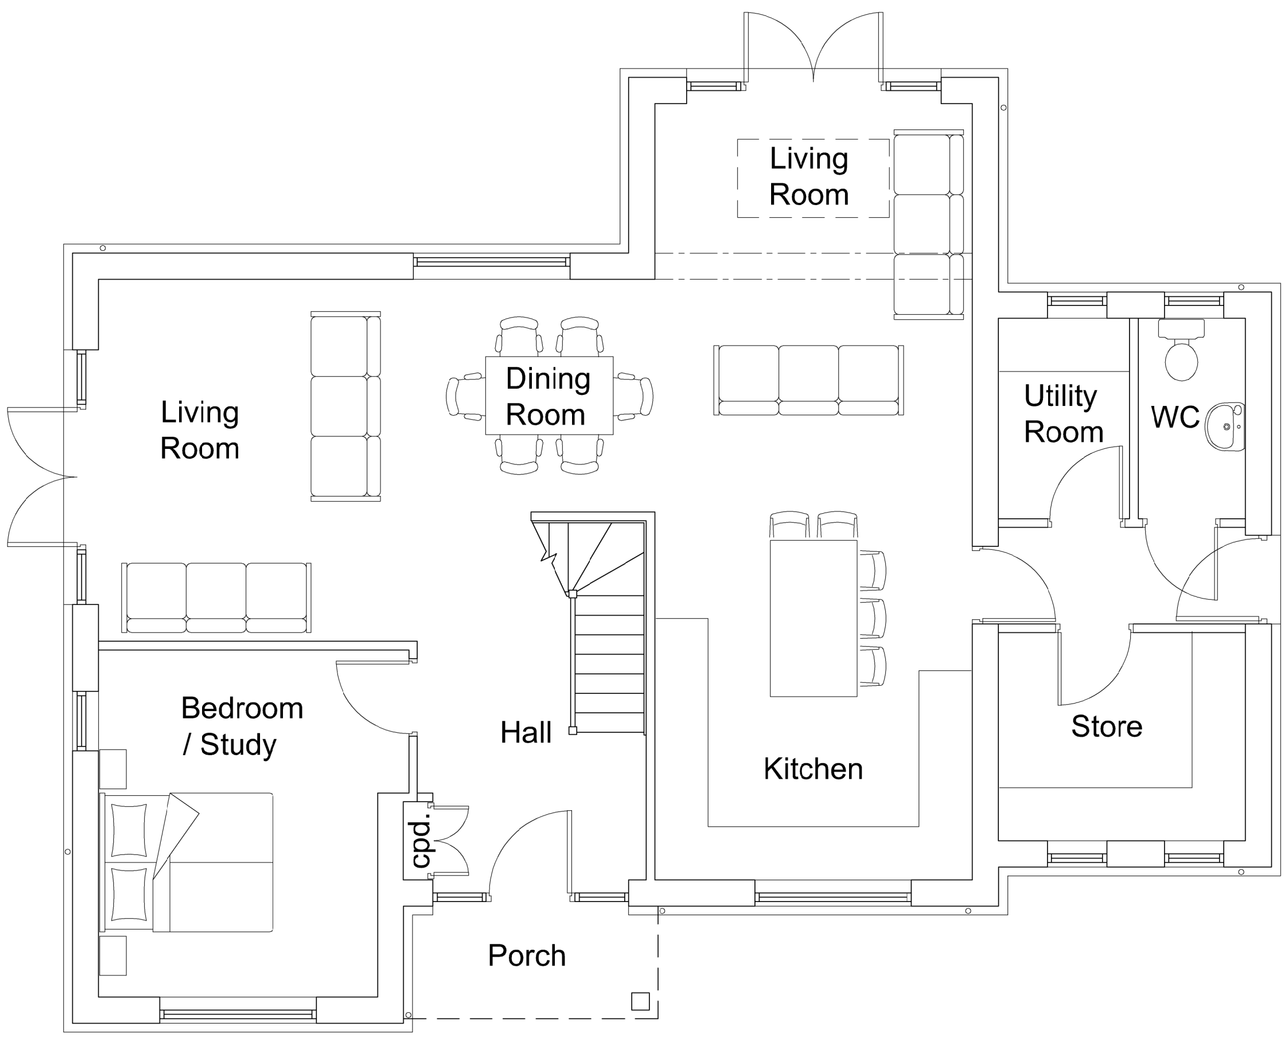

GROUND FLOOR PLAN 1:50

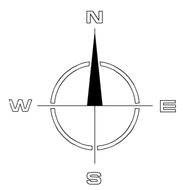

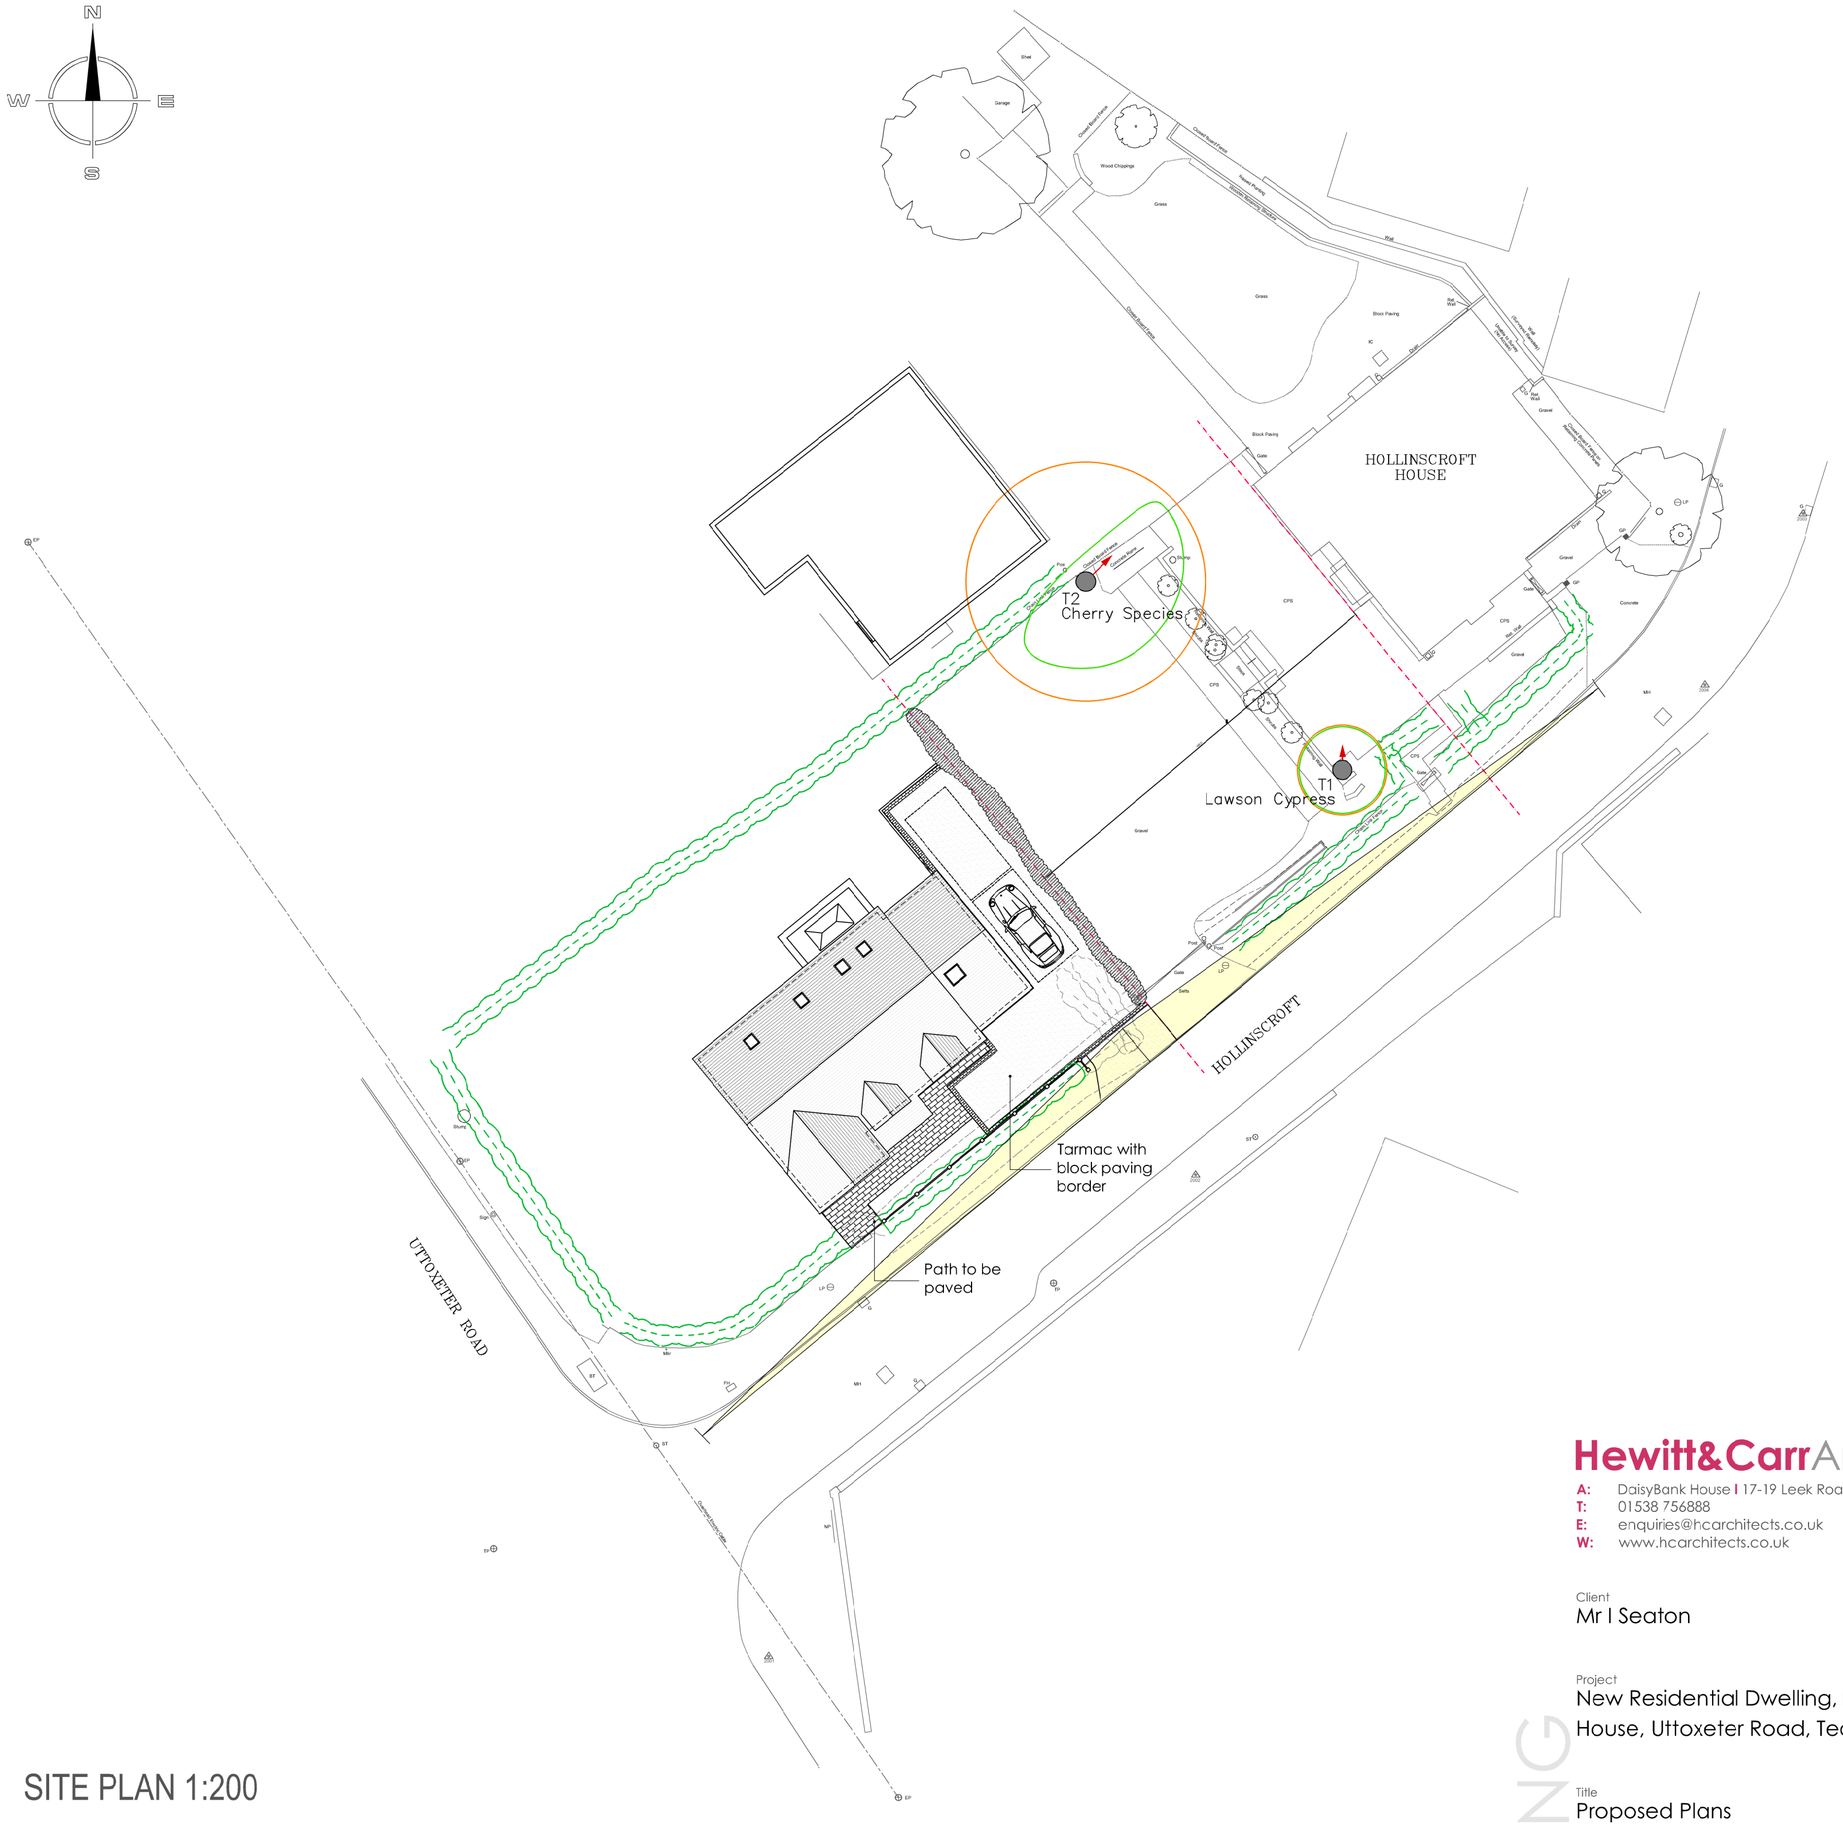

SITE PLAN 1:200

Hewitt&Carr Architects
A: DaisyBank House I 17-19 Leek Road I Cheadle I ST10 1JE
T: 01538 756888
E: enquiries@hcarchitects.co.uk
W: www.hcarchitects.co.uk

Client
Mr I Seaton

Project
New Residential Dwelling, Hollinscroft House, Uttoxeter Road, Tean

Title
Proposed Plans

Status
Planning

Date Sep 2020 Drawn BVC

Scale @A1 As Stated Checked

Project No 01003 Drawing No. AL(0)01 Rev A

PLANNING

File Ref: HCREF