Copyright of this drawing is vested in the Architect and it must not be copied or reproduced without consent. Figured dimensions only are to be taken from this drawing. All contractors must visit the site and be responsible for taking and checking all dimensions relative to their work. Hewitt&Carr Architects Ltd are to be advised of any variation between drawings and site conditions.
CLIENTS ARE ADVISED TO CLARIFY DIMENSIONS WITH THE ARCHITECT PRIOR TO SETTING OUT AND NOT TO SCALE FROM THE DRAWING

Rev.	Drawn	Comments	Date

Ordnance Survey © Crown copyright 2020 All rights reserved. Licence number 100051789

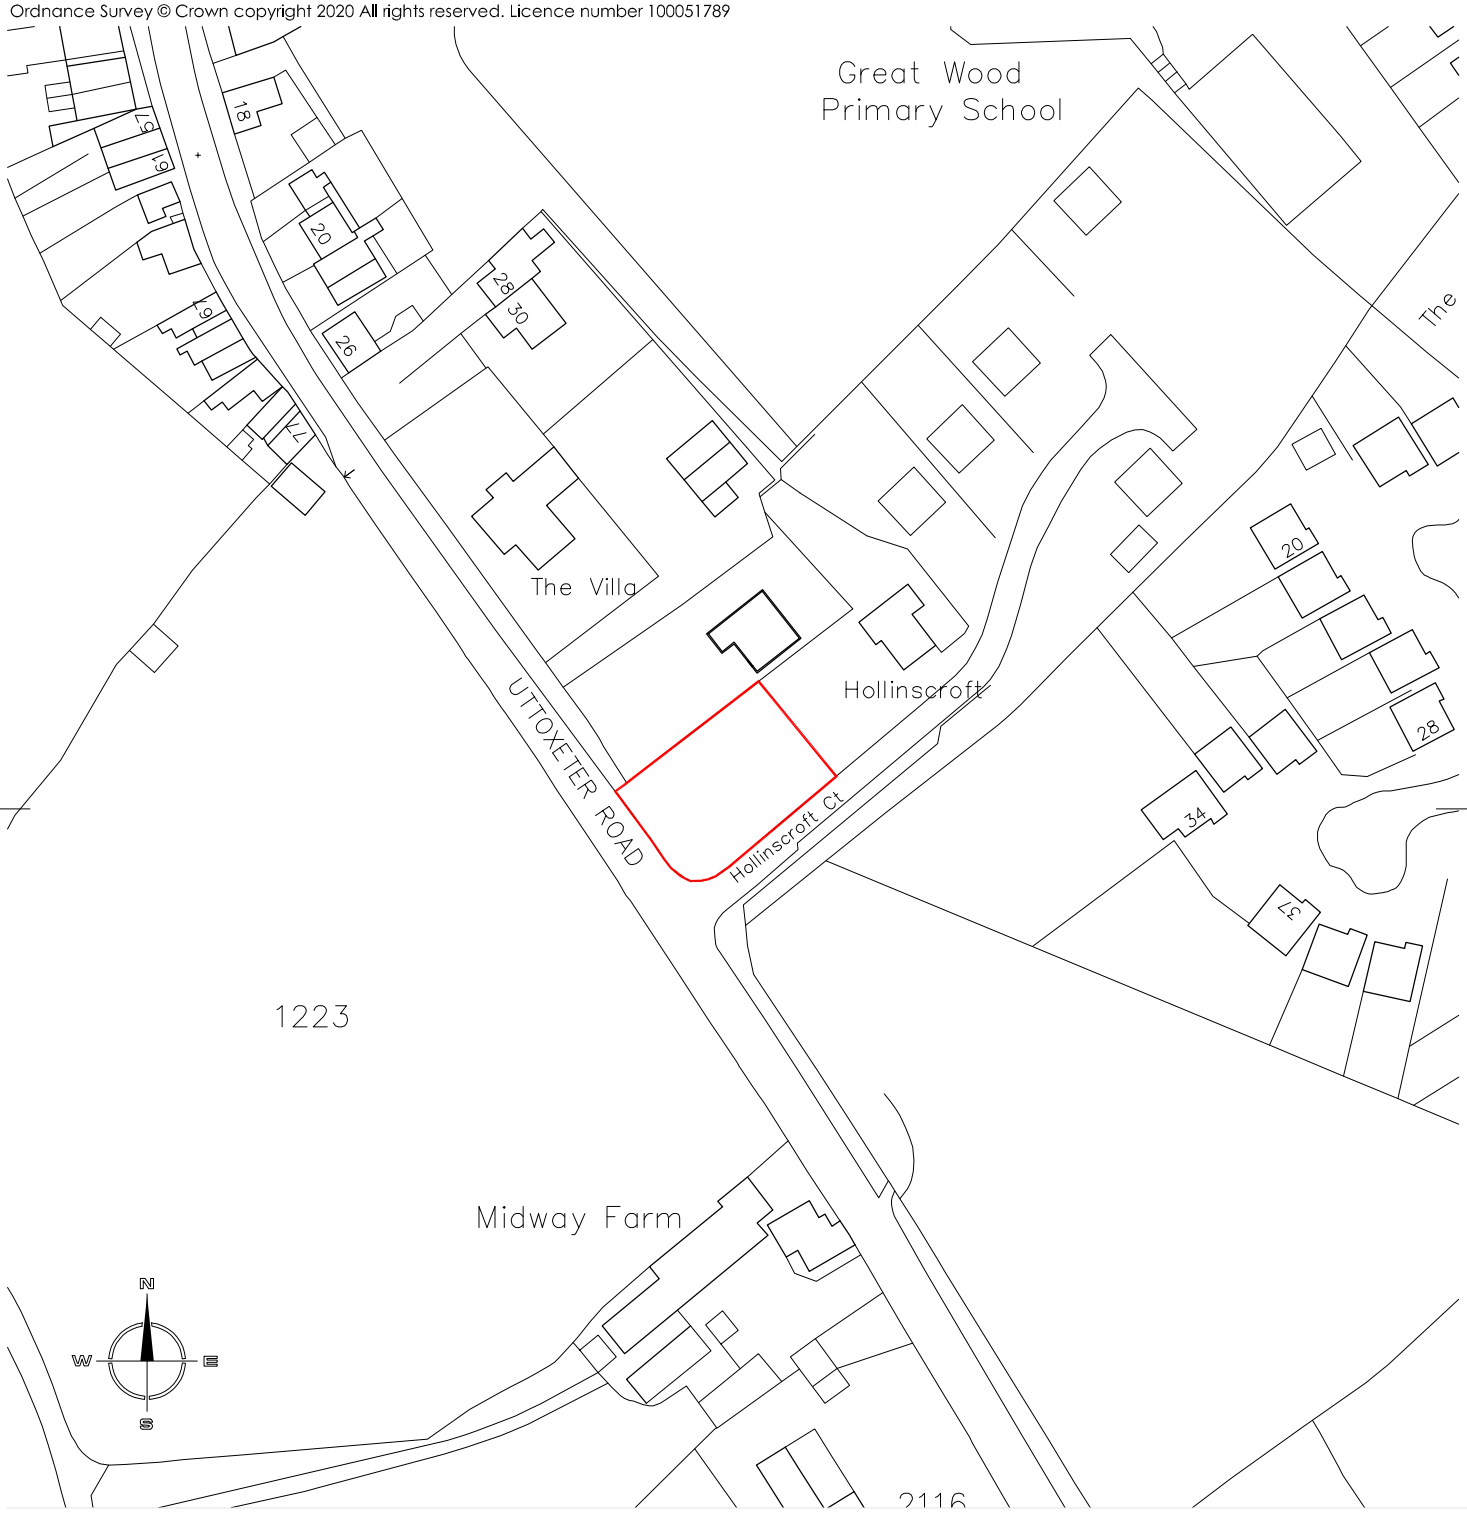

Client	Mr I Seaton	Status	Planning
Project	New Residential Dwelling	Date	Sep 2020
Title	Site Location Plan	Scale @A4	1:1250
Project No	Drawing No.	Drawn	BVC
01003	AL(0)03 Rev	Checked	

Hewitt&Carr Architects
A: DaisyBank House | 17-19 Leek Road | Cheadle | ST10 1JE
T: 01538 756888
E: enquiries@hcarchitects.co.uk
W: www.hcarchitects.co.uk

File Ref: H:\