PROPOSED CONVERSION OF REDUNDANT MILKING PARLOUR TO DWELLING
IVY HOUSE FARM, STANLEY VILLAGE. ST9 9LX
FOR Mr. Conor Mcguinness

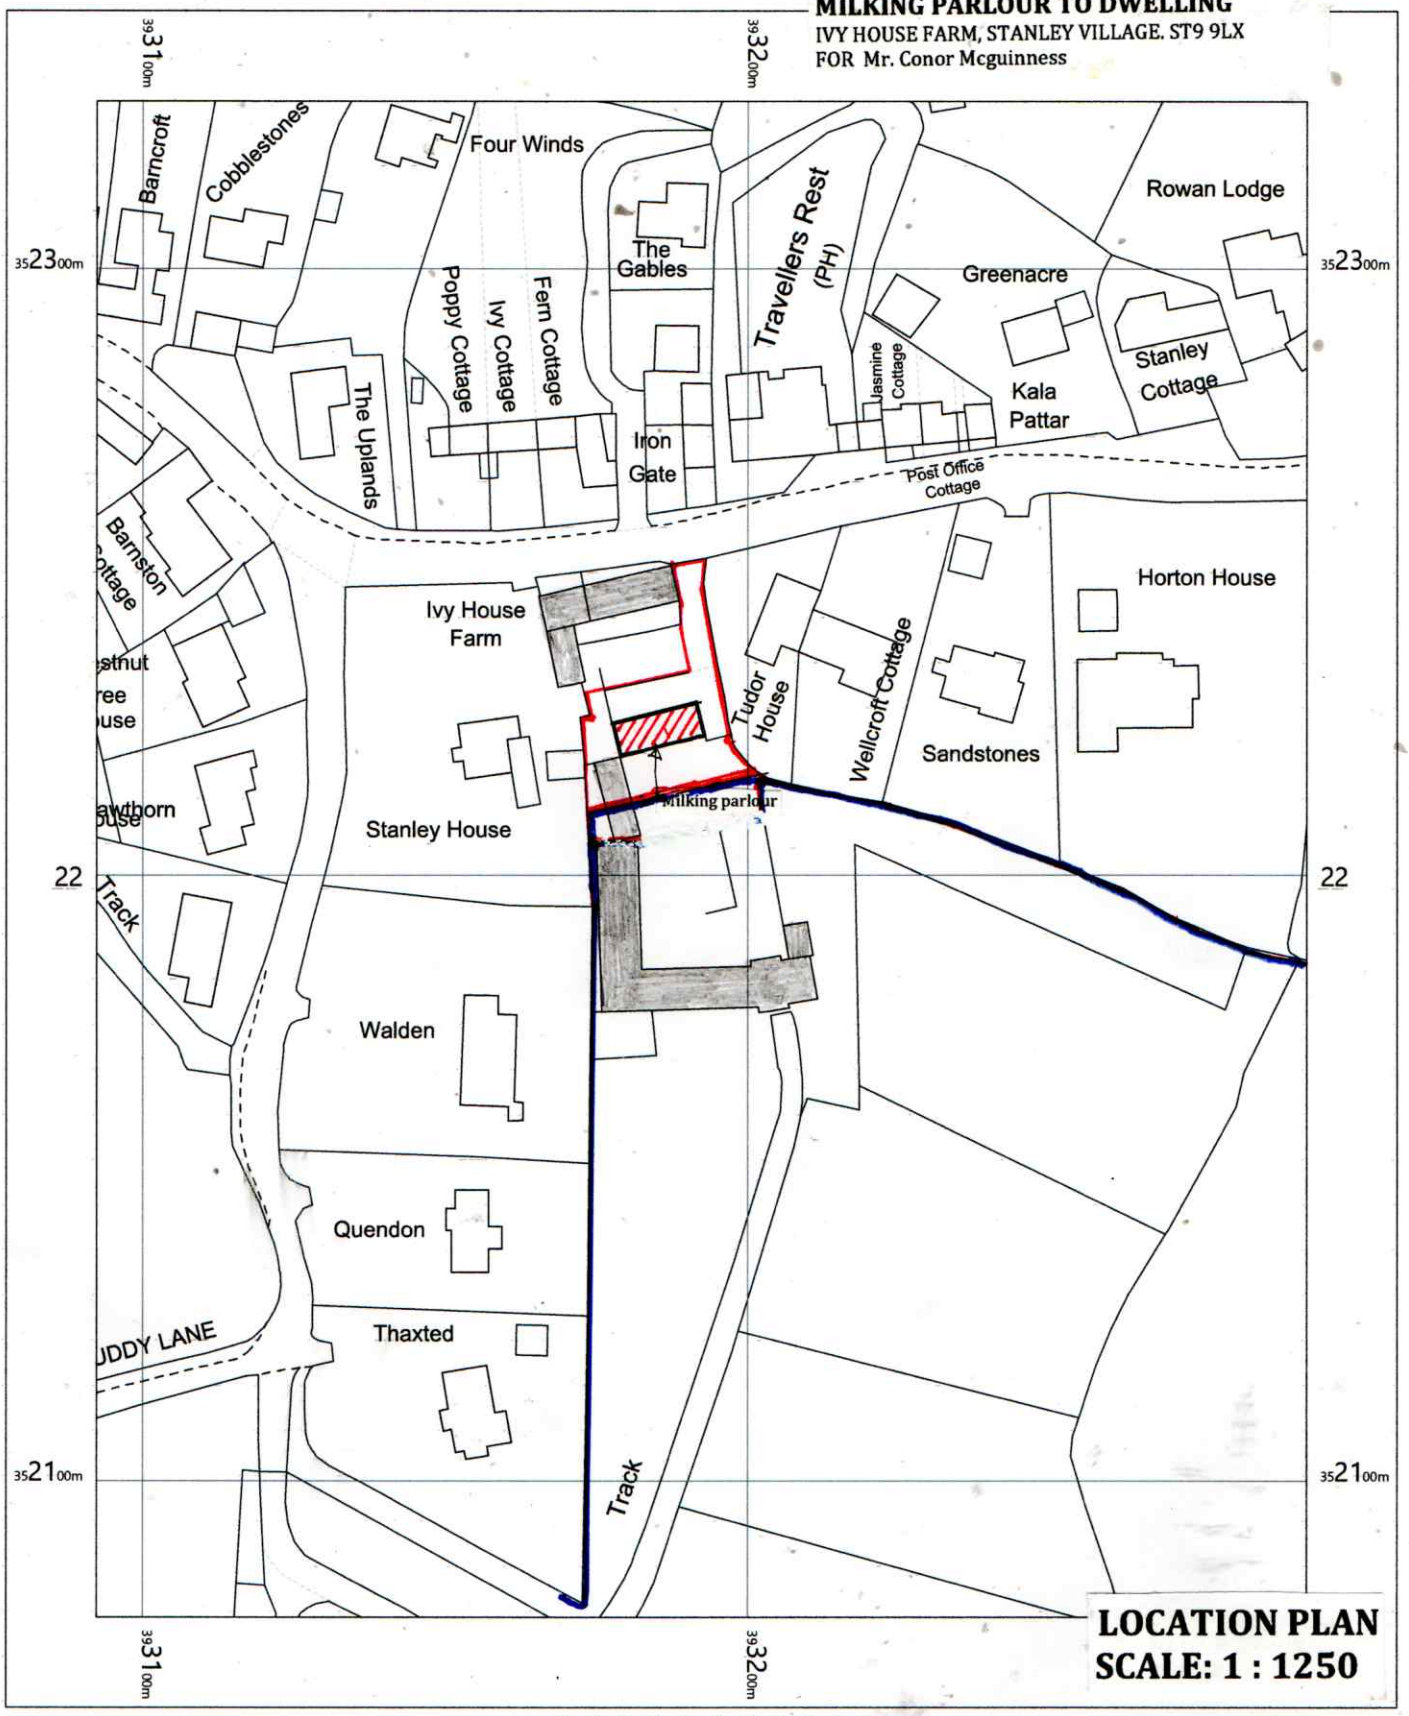

LOCATION PLAN
SCALE: 1 : 1250

N

OS MasterMap 1250/2500/10000 scale
Monday, April 20, 2020, ID: BLJT-00873128
www.planningapplicationmaps.co.uk

1:1250 scale print at A4, Centre: 393192 E, 352203 N

©Crown Copyright Ordnance Survey. Licence no. 100051661

OS Data

bluejet mapping