

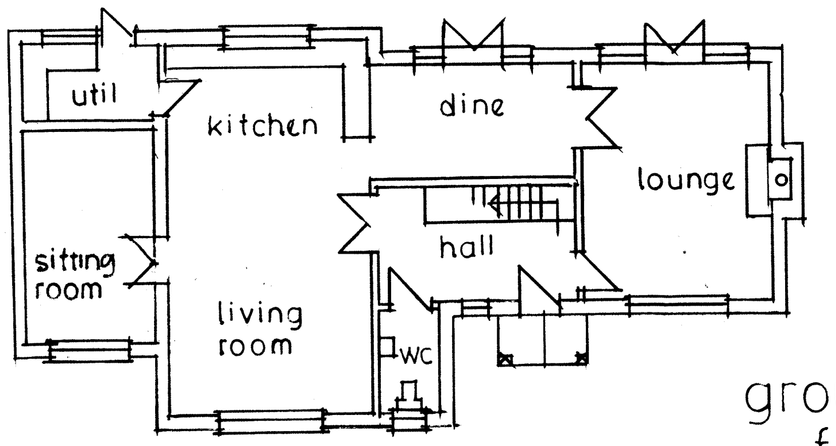


ground floor

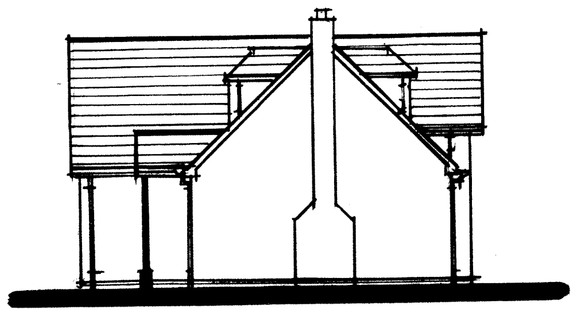


side

17·6

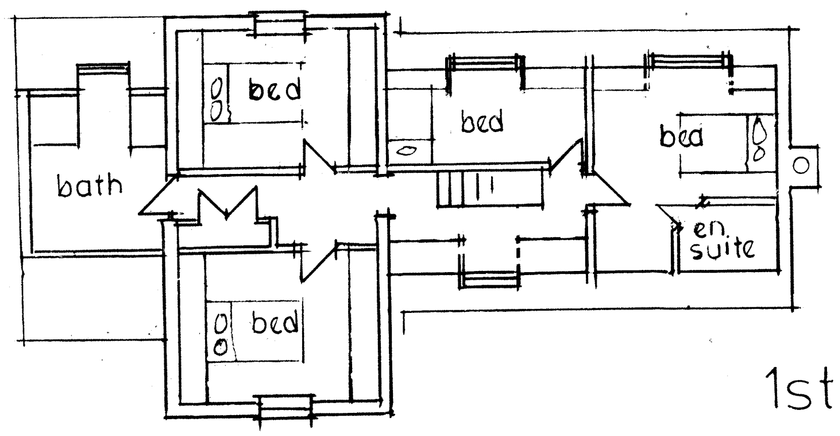

1st floor

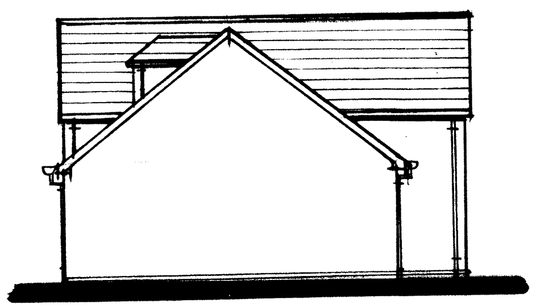

side




front




rear


17·3

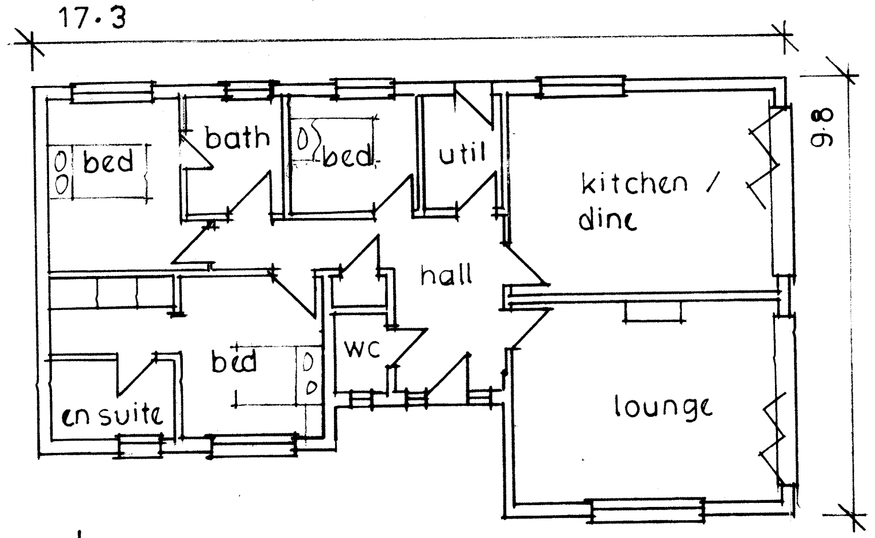

plan

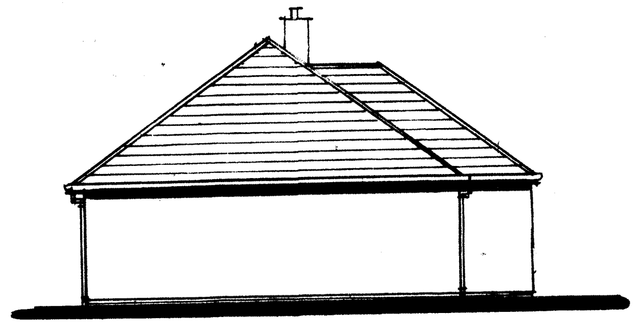


side

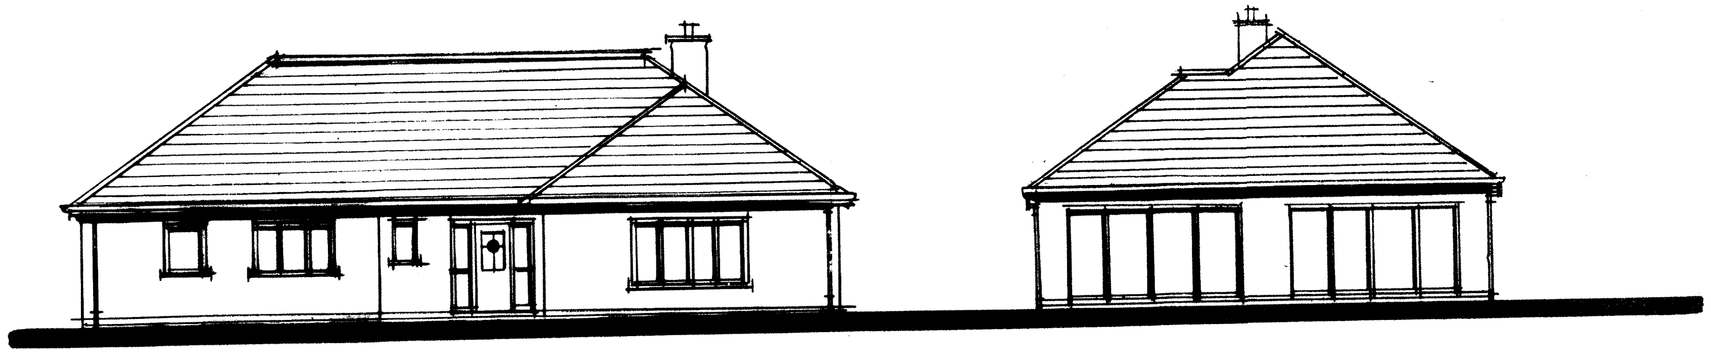

side

front

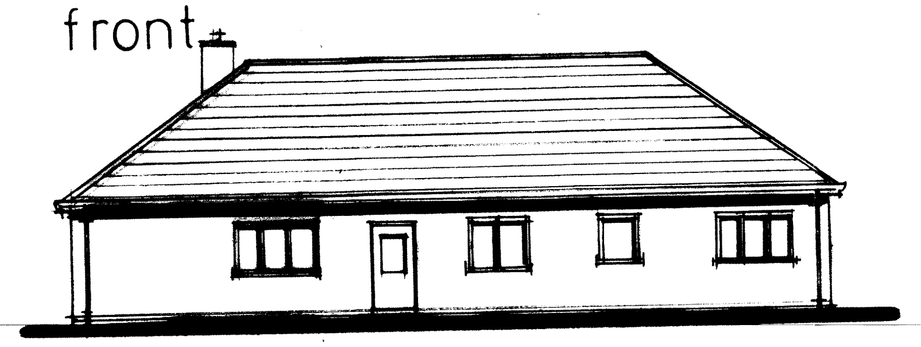

rear

proposed dwellings at launders bank farm, eaves lane, bucknall, s·o·t.

scale 1:100

0 1 2 3 4 5 6 7 8 m