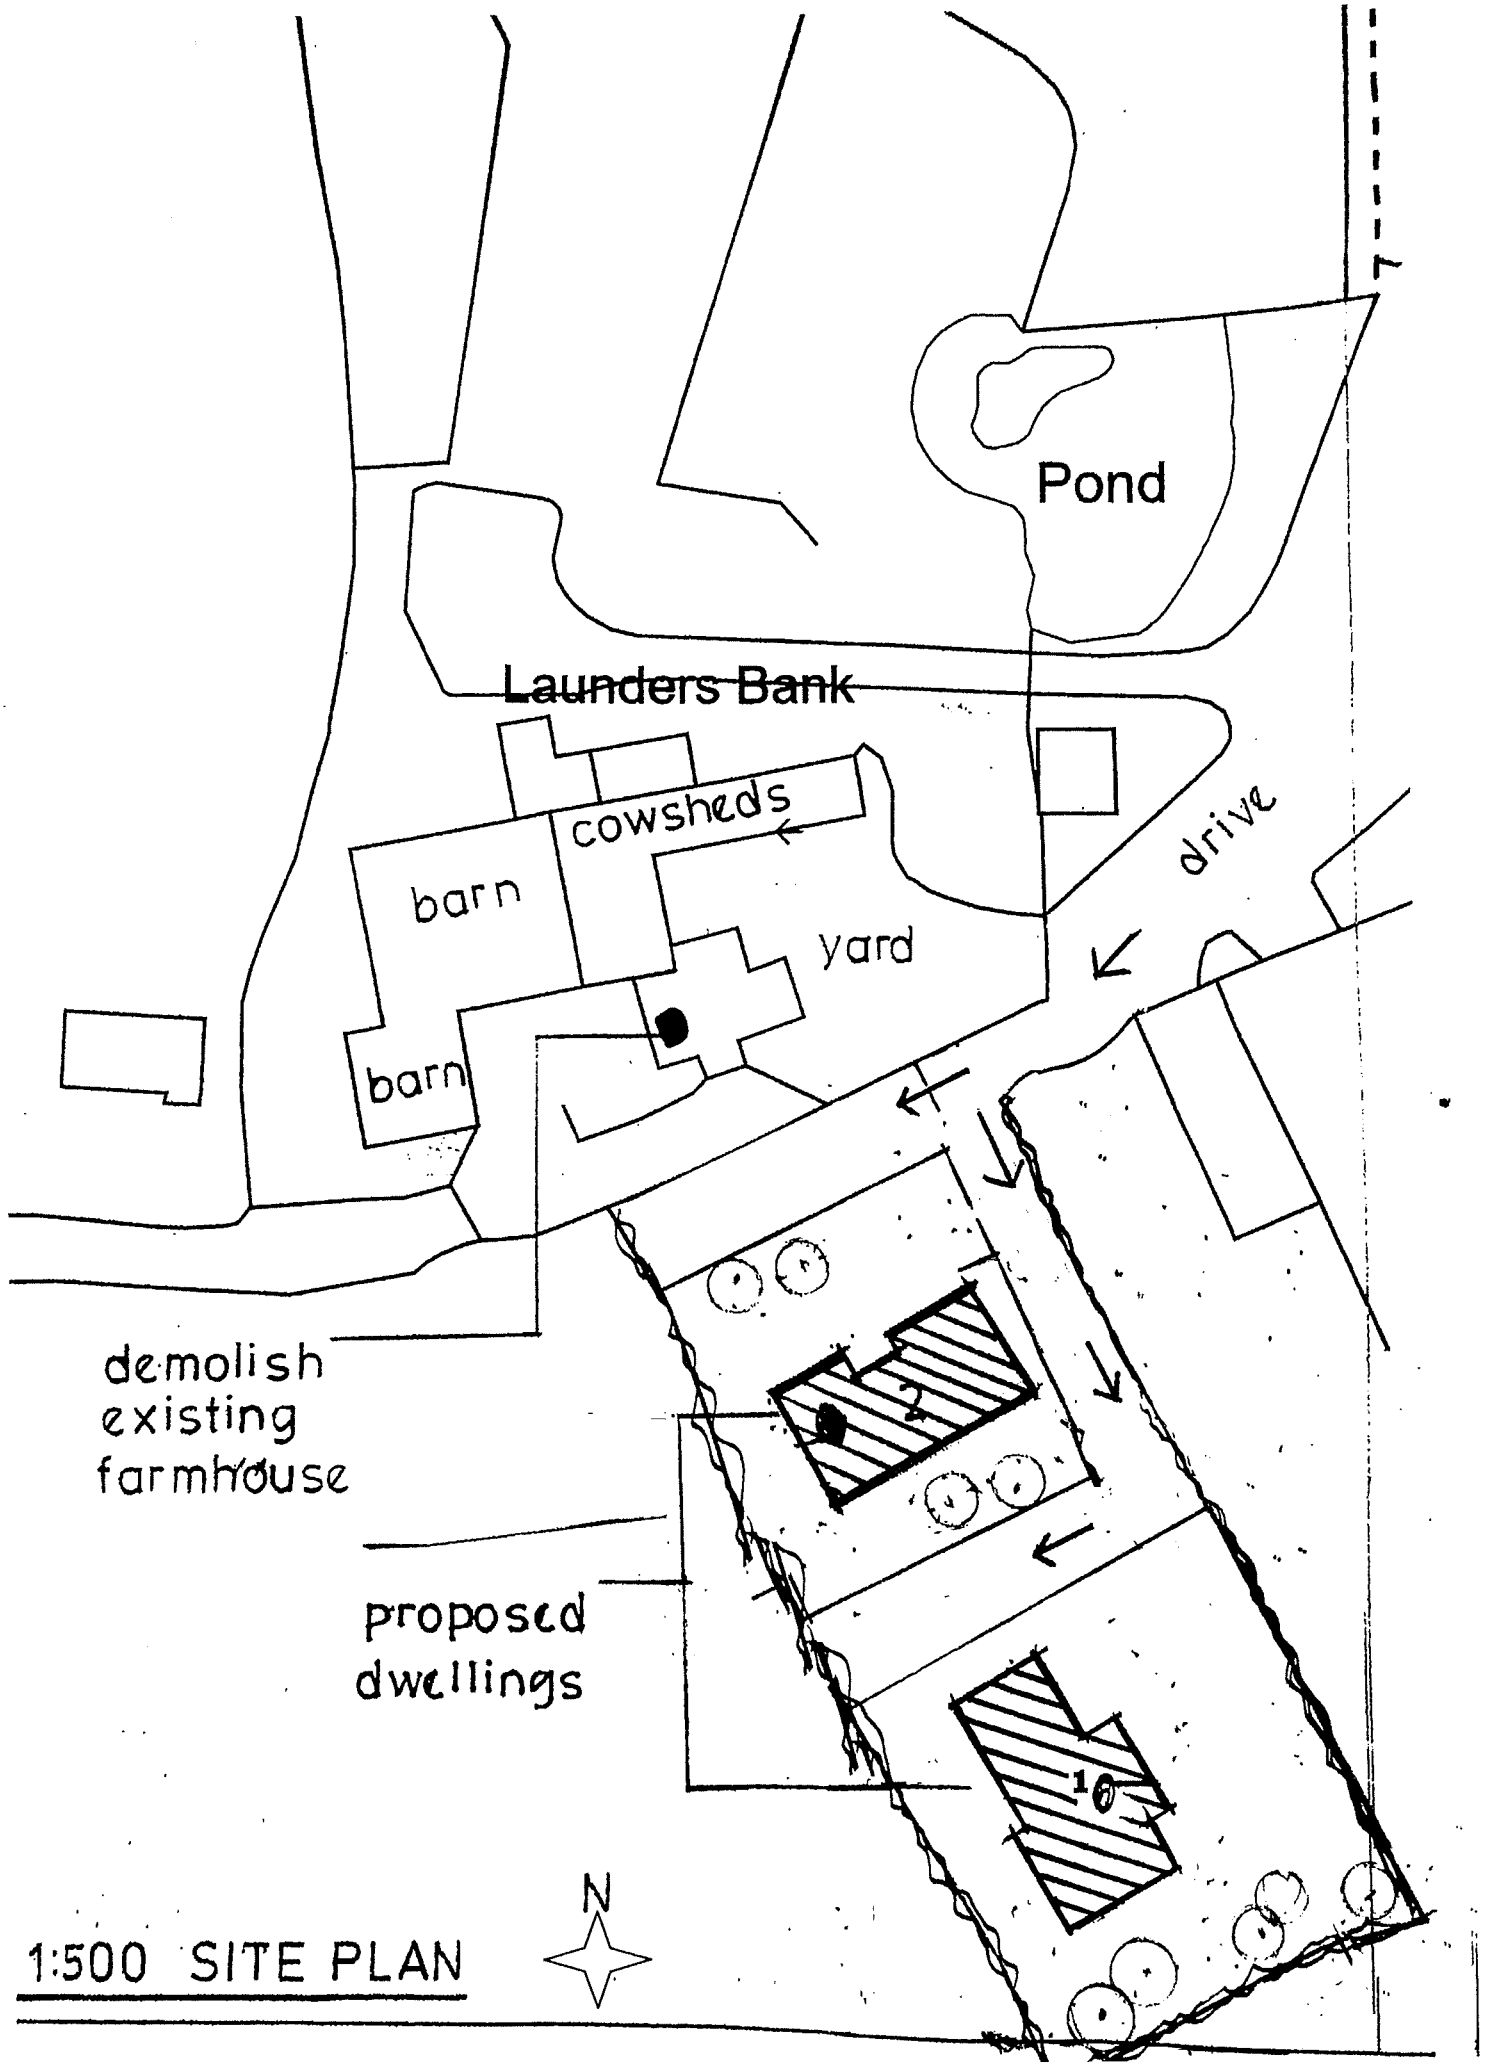

Pond
Launders Bank
cowsheds
barn
yard
drive
barn
demolish
existing
farmhouse
proposed
dwellings
2
10
N
1:500 SITE PLAN