

Side Elevation.



Rear Elevation.



Side Elevation.

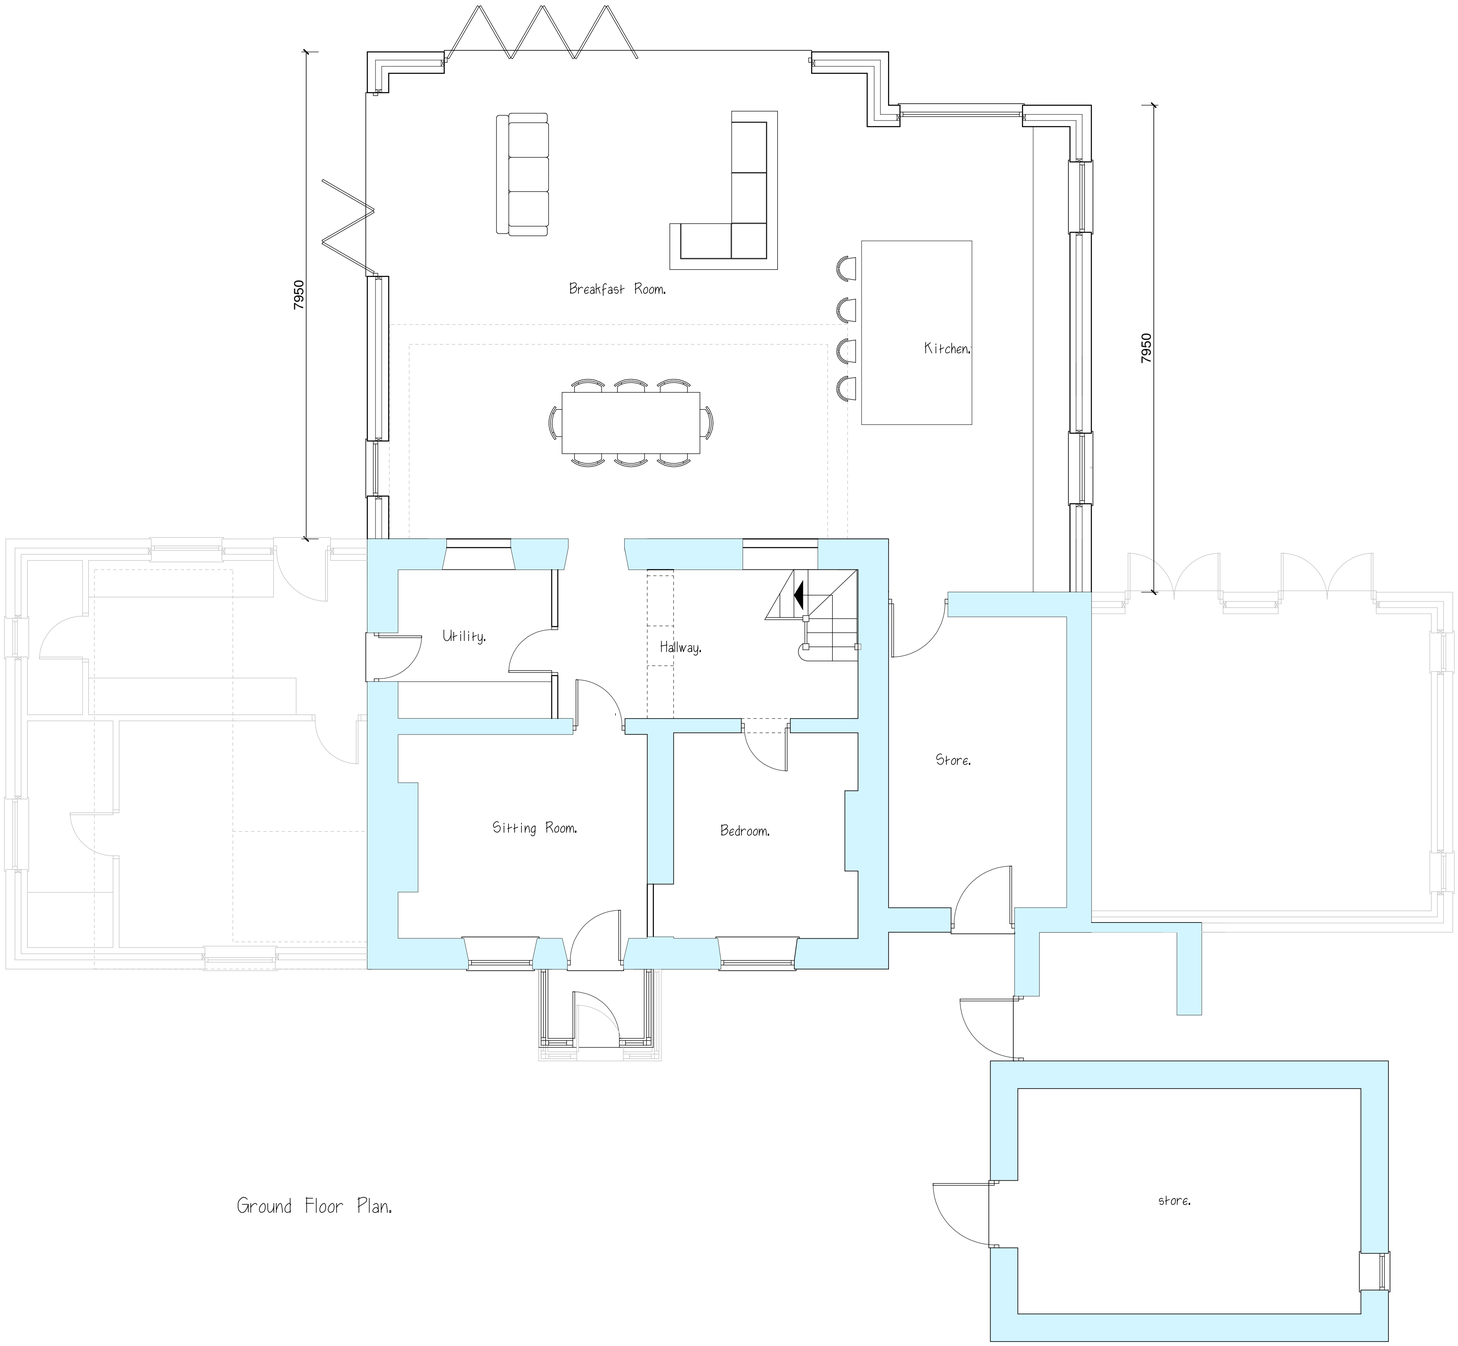

Ground Floor Plan.

1:100

0 1m 2m 3m 4m 5m 6m

0 0.5 1m 1.5 2m 2.5 3m

1:50

Permitted Development Proposal.

Smithy Farm,
Dial Lane,
Congleton.

G.D.A Design Associates Ltd.

4 Oakleigh Court
Congleton,
Cheshire
CW12 4NP
TEL: 01260 273331

Date. JAN 20	**Scale.** 1:100 1:50
Drawn. DA	**Drg. No.** 20/01/12

Note.
All dimensions must be checked on site.
Drawing size A1.