Smithy Farm

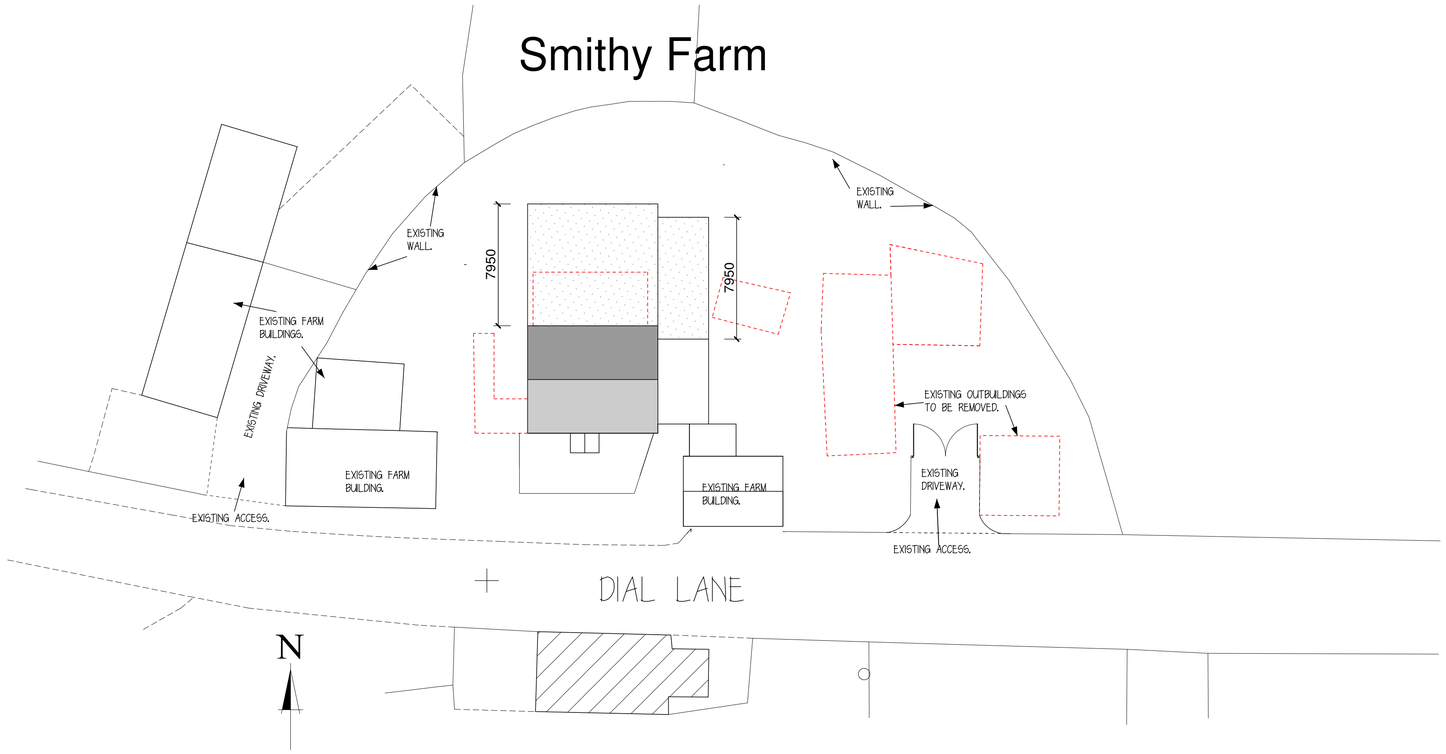

Prior Approval Site Plan 1:200



Smithy Farm

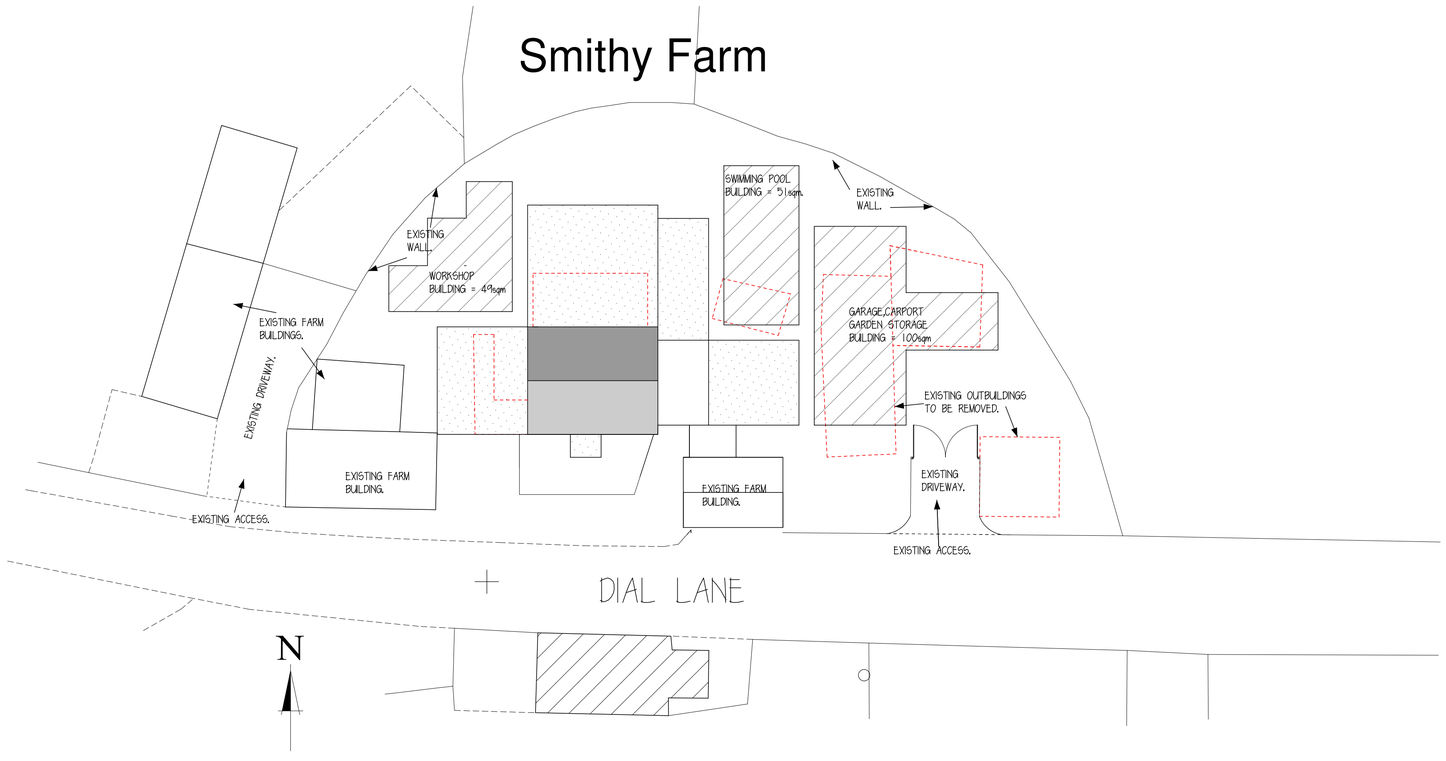

Wider Context Permitted Development Site Plan 1:200



Stanfords VectorMap

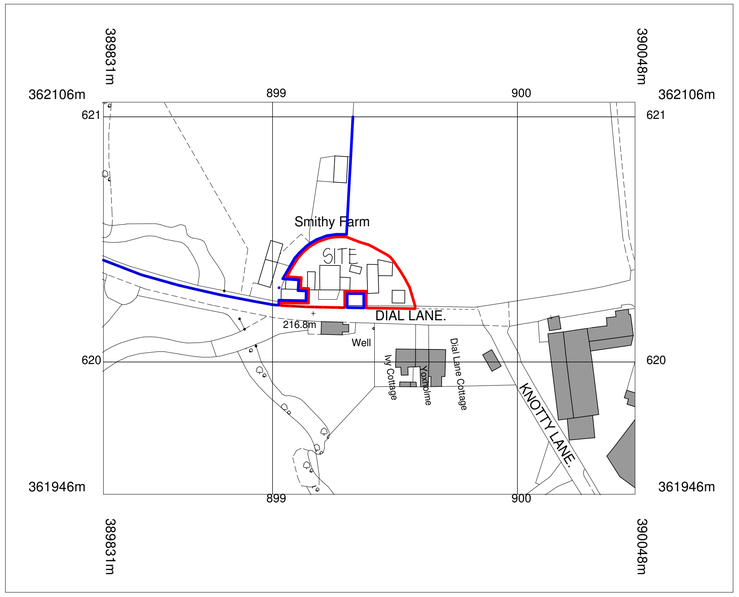

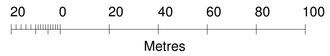

N

© Crown copyright and database rights 2020 OS 100035409
Reproduction in whole or in part is prohibited
without the permission of Ordnance Survey.

Location Plan 1:1250

Permitted Development.

Smithy Farm,
Dial Lane,
Congleton.

G.D.A Design Associates Ltd.

4 Oakleigh Court
Congleton,
Cheshire
CW12 4NP
TEL: 01260 273331

Date. JAN 20	**Scale.** 1:100 1:50
Drawn. DA	**Drg. No.** 20/01/15

Note.
All dimensions must be checked on site.
Drawing size A1.