


Existing/Proposed Ground Floor Plan (Scale 1:50).

Existing First Floor Plan (Scale 1:50).

Proposed First Floor Plan (Scale 1:50).

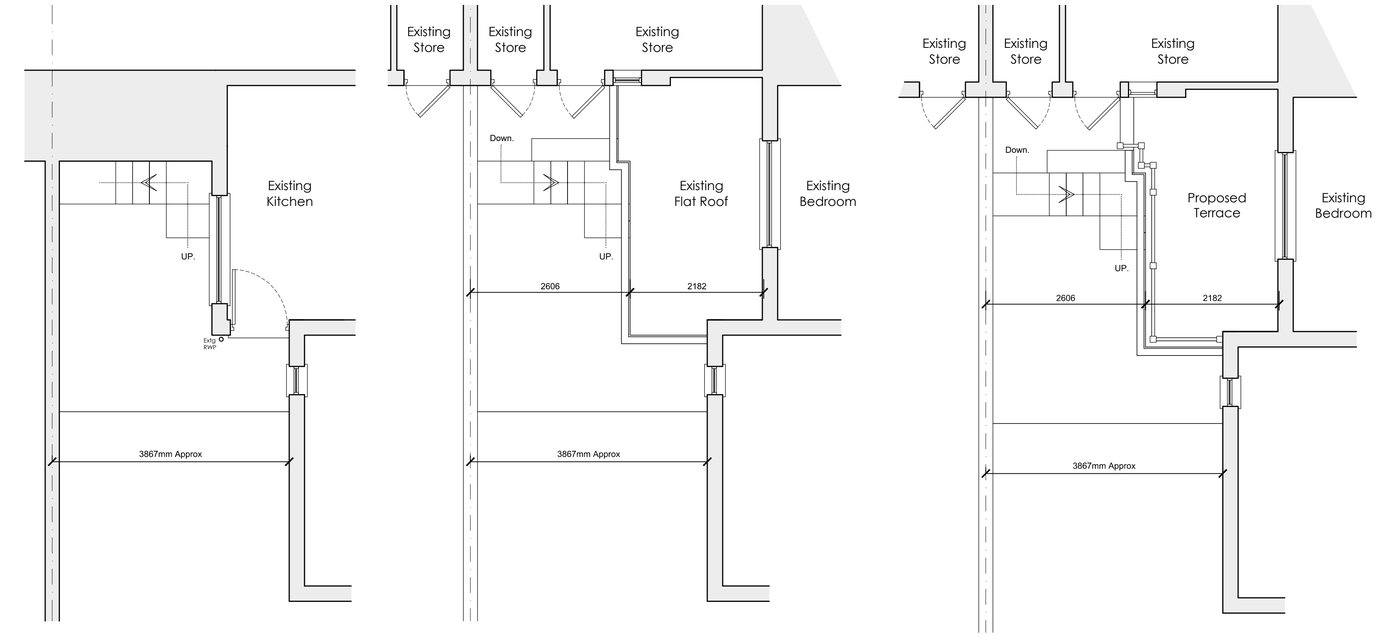

Existing Part Front Elevation (Top Chapel Road )
(Scale 1:50).



Existing Side Elevation
(Scale 1:50).



Proposed Part Front Elevation (Top Chapel Road )
(Scale 1:50).



Proposed Side Elevation
(Scale 1:50).

NOTES

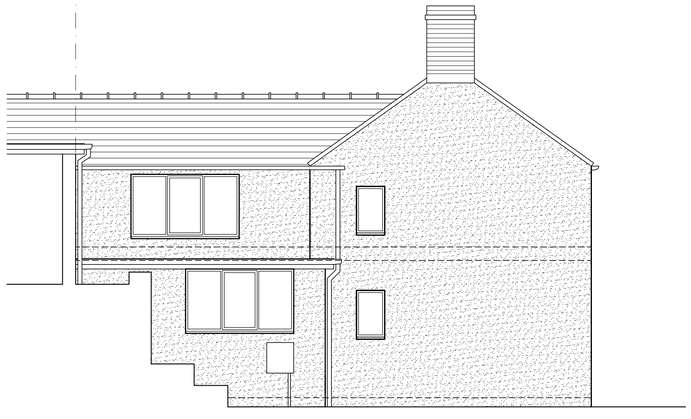


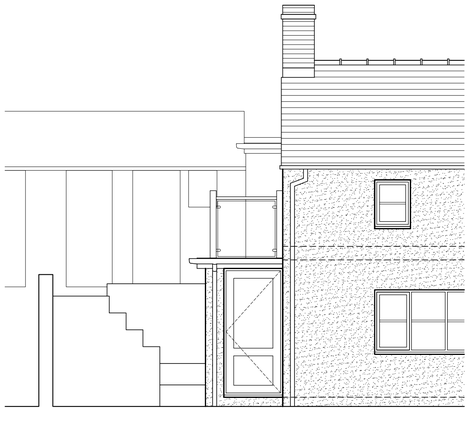


Location Plan (Scale 1:1250).




Block Plan (Scale 1:500).
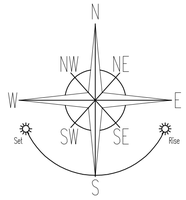
| REV | DATE | |
|---|---|---|
| A | 17/09/2020 | Planning Amendments |

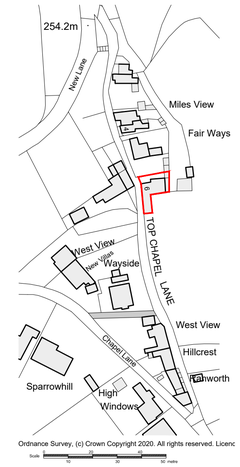PROJECT
Proposed Roof Terrace @ 6 Top Chapel Lane
Brown Edge ST6 8TH for Mr and Mrs Bowman.

DRAWING TITLE
Existing/Proposed Plans.

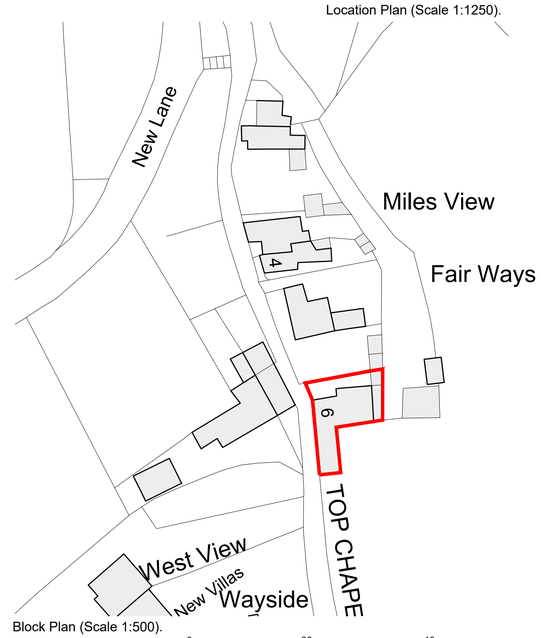STATUS
Planning Approval.

| DRAWN | CHECKED | DRAWING NO. | REV. |
|---|---|---|---|
| * | * | 1006_AS[0]01 | A |
| SCALE @A1 1:50 | | | |
| DATE 08/09/2020 | | | |