

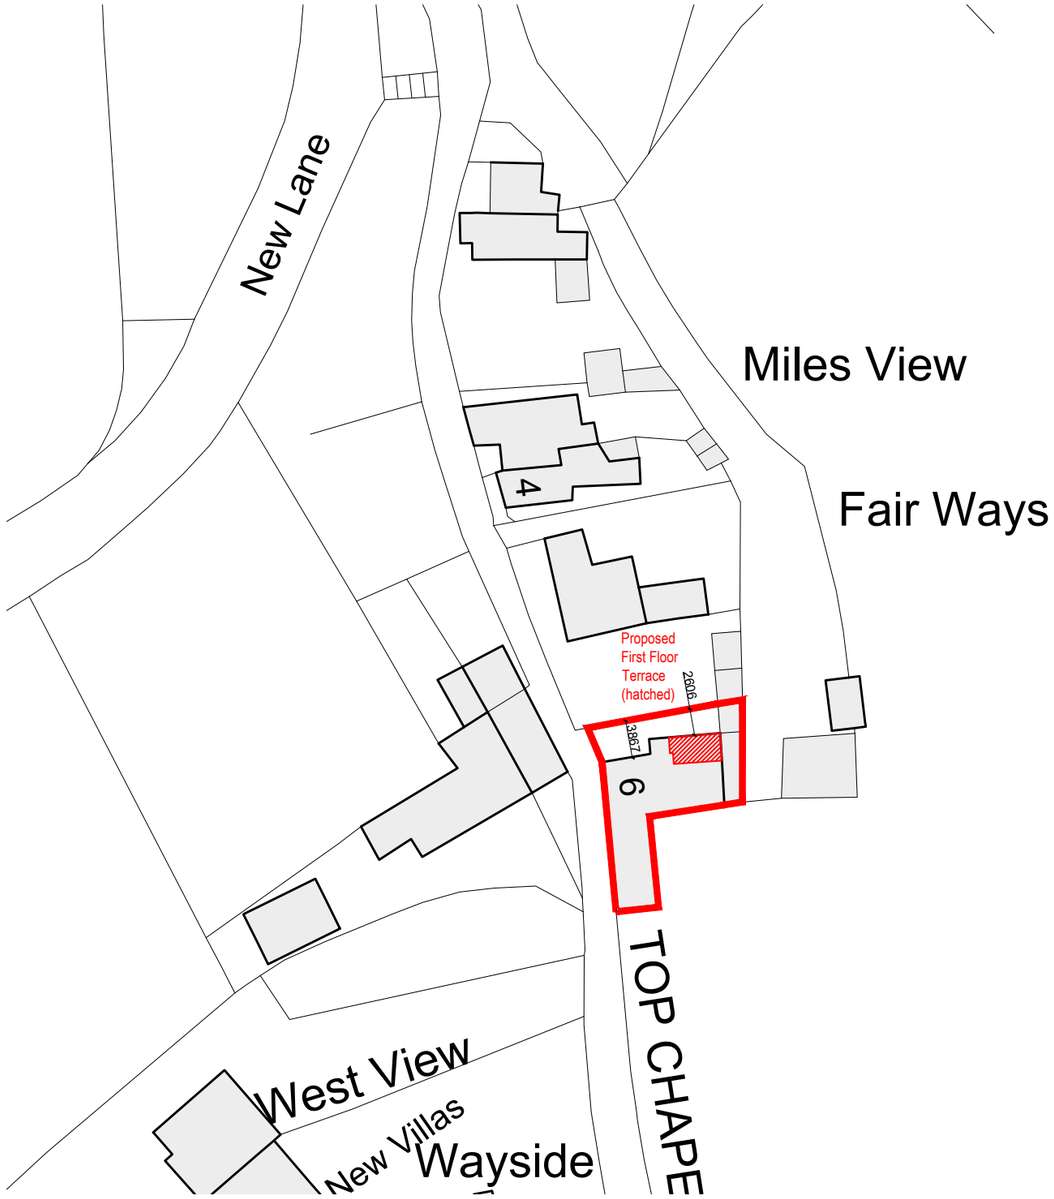


Block Plan/Site Plan
Scale 1:500

Scale 0 20 40 / 10 30 50 metre

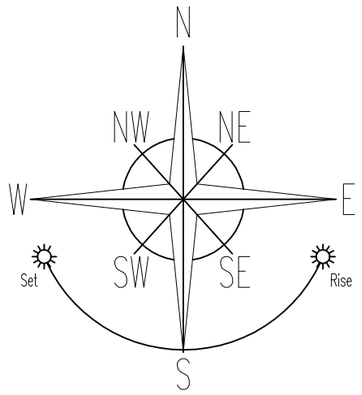

NOTES

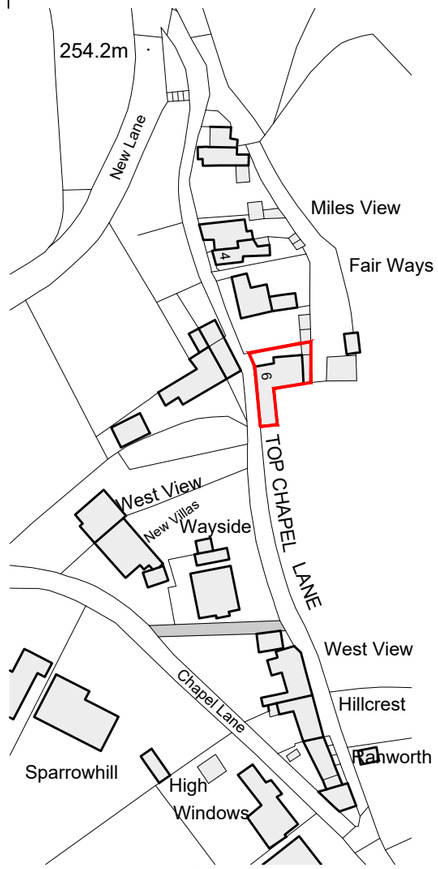

Location Plan (Scale 1:1250).

Scale 0 20 40 / 10 30 50 metre

REV	DATE	
A	17/09/2020	Planning Amendments

PROJECT
Proposed Roof Terrace @ 6 Top Chapel Lane
Brown Edge ST6 8TH for Mr and Mrs Bowman.

DRAWING TITLE
Location Plan/Block Plan

STATUS
Planning Approval.

DRAWN	CHECKED	DRAWING NO.	REV.
*	*	1006_AS[0]02	A

SCALE @A3
As Shown

DATE
08/09/2020