


EXISTING BLOCK PLAN & ROOF PLAN

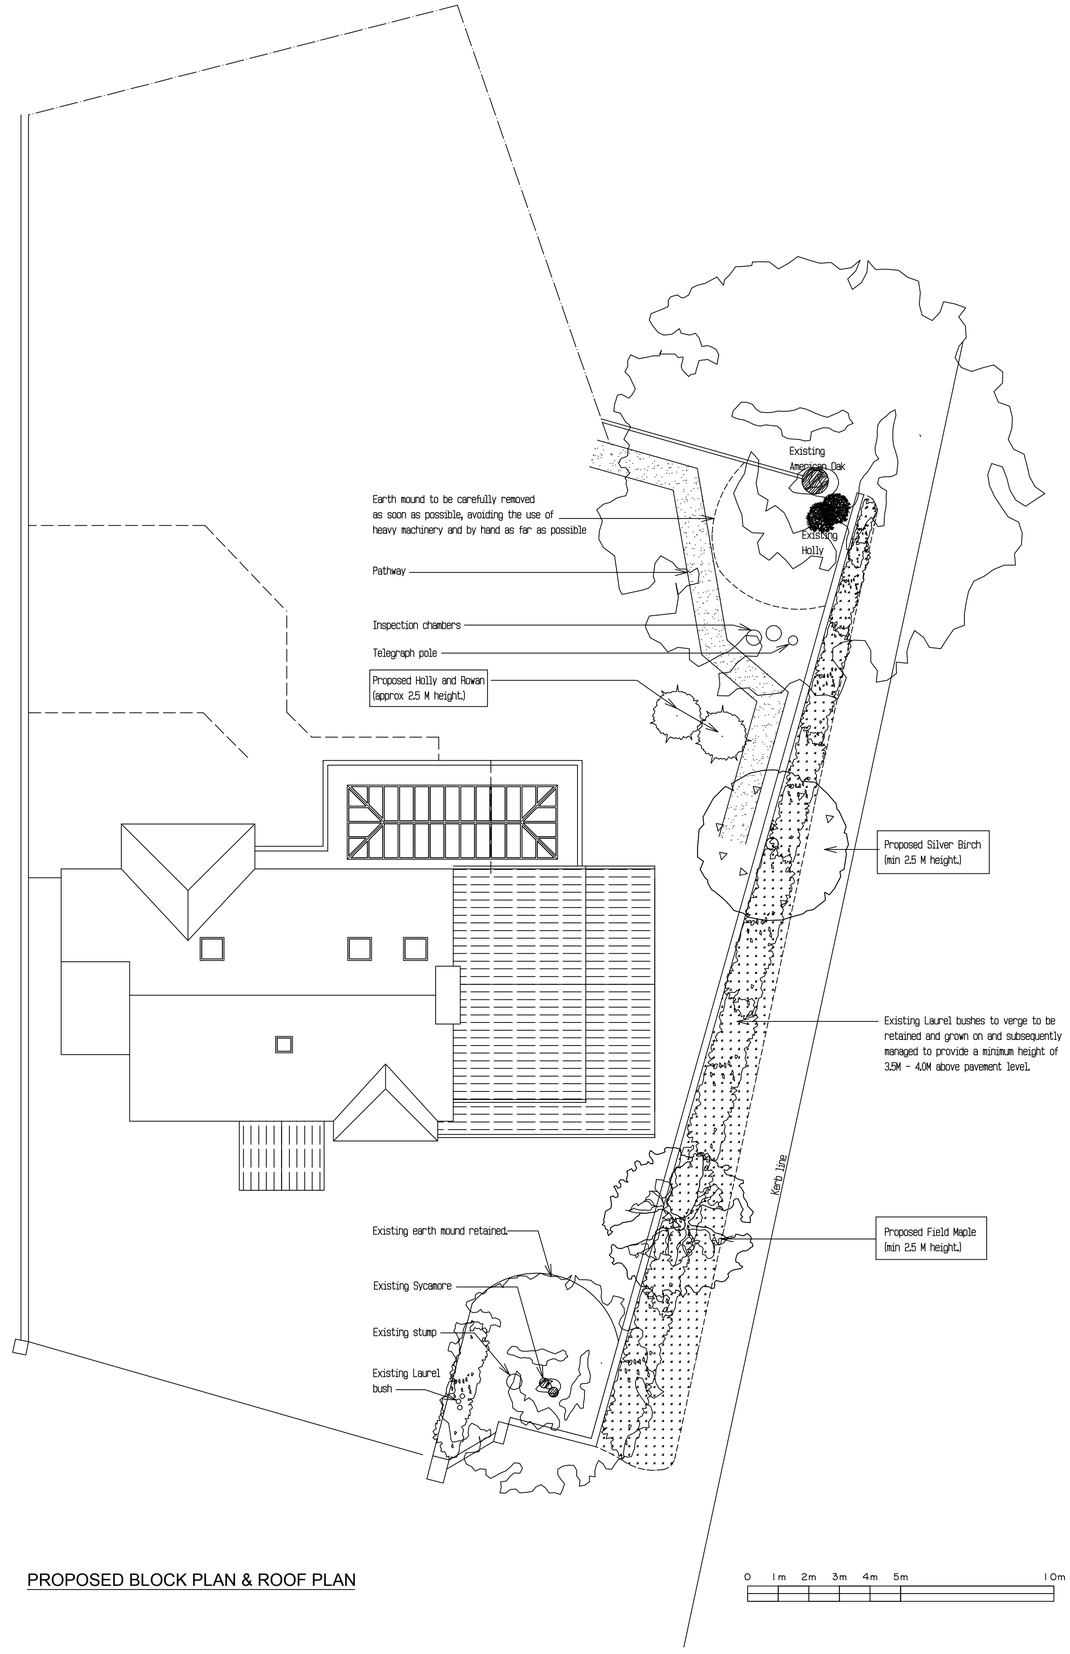

PROPOSED BLOCK PLAN & ROOF PLAN



FOREFRONT
DEVELOPMENT CONSULTING
4 Ridge House, Ridge House Drive, Festival Park, S-O-T. ST1 5SJ
Office 01782 216912 WWW.FOREFRONTDC.COM

CLIENT

MR T GAVAGHAN

PROJECT

Proposed two storey side and single storey rear extensions with front porch at Tawny House, Clay Lake, Endon, Staffordshire. ST9 9DD

TITLE

Existing and Proposed Block Plan / Roof Plan

SCALE	DRAWN
1:100 @ A1	ATG
DRG NO.	DATE
20-TG-03	11 / 09 / 20

REV.	DESCRIPTION	DATE

The contents of this drawing are the copyright of Forefront Development Consulting Ltd