Copyright of this drawing is vested in the Architect and it must not be copied or reproduced without consent. Figured dimensions only are to be taken from this drawing. All contractors must visit the site and be responsible for taking and checking all dimensions relative to their work. Hewitt&Carr Architects Ltd are to be advised of any variation between drawings and site conditions.
CLIENTS ARE ADVISED TO CLARIFY DIMENSIONS WITH THE ARCHITECT PRIOR TO SETTING OUT AND NOT TO SCALE FROM THE DRAWING

Rev.	Drawn	Comments	Date

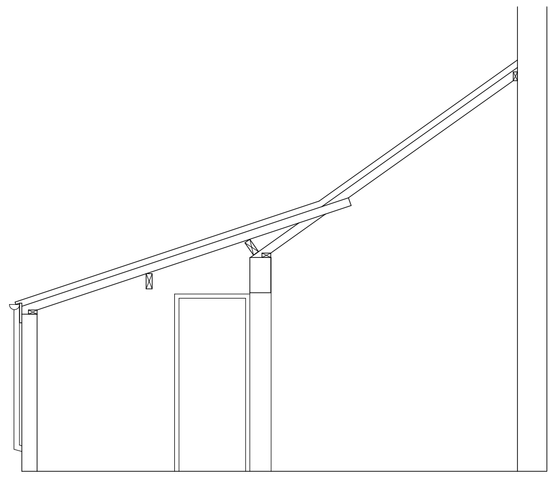

Typical Section A-A through Garage 1:50

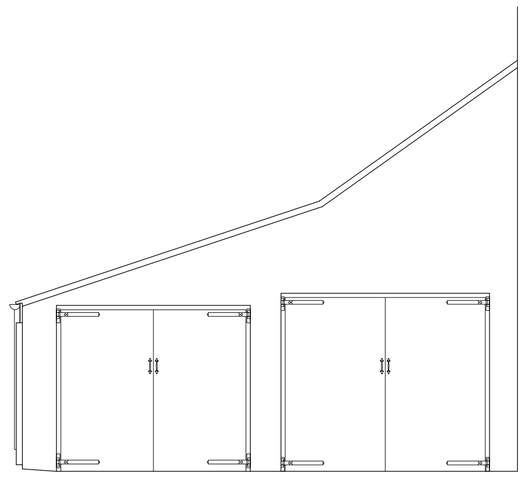

Rear Eleavtion of Garage 1:50

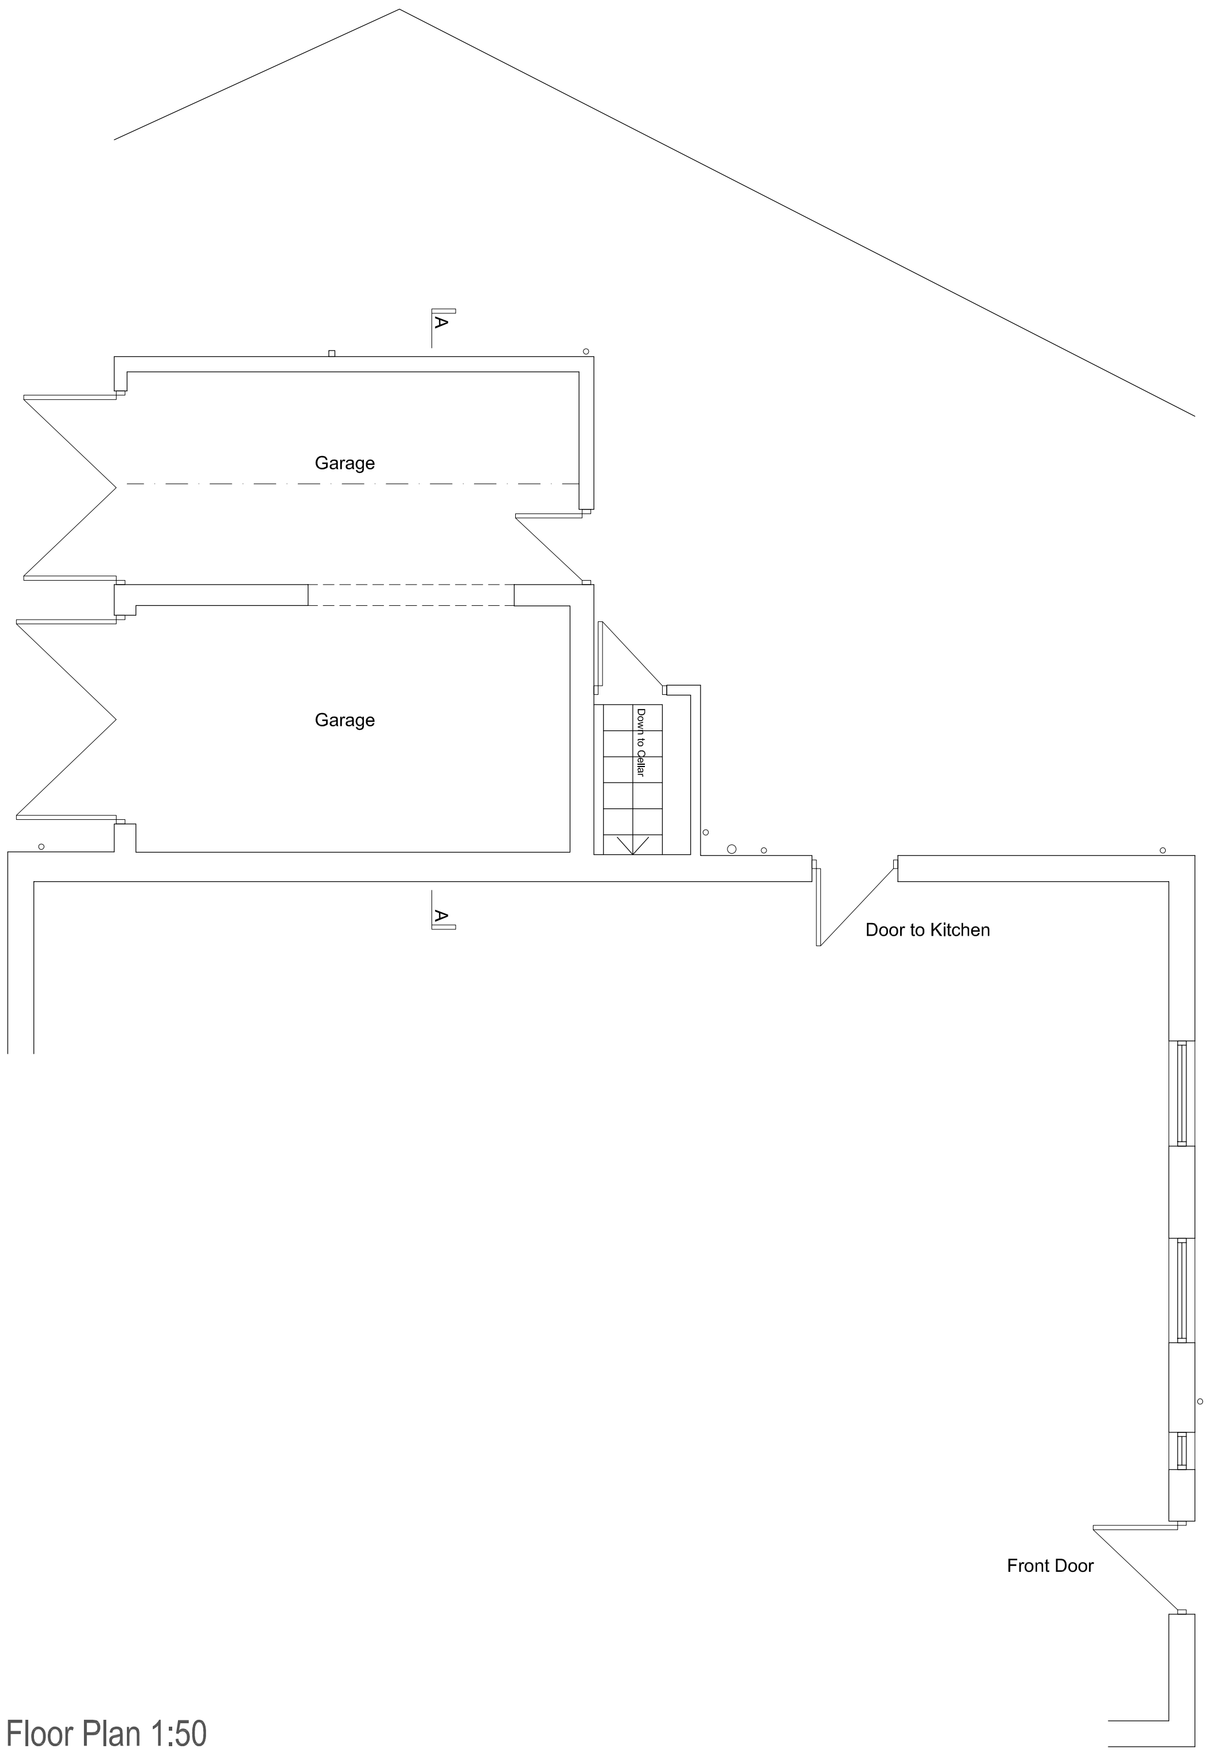

Floor Plan 1:50



Front Elevation 1:50



Side Elevation 1:50

Hewitt&Carr Architects
A: DaisyBank House | 17-19 Leek Road | Cheadle | ST10 1JE
T: 01538 756888
E: enquiries@hcarchitects.co.uk
W: www.hcarchitects.co.uk

Client
Leese

Project
Conversion of garage with new link to the kitchen and new porch at 1 Oakhill House, Tean.

Title
Plans and Elevations as Existing

SURVEY

Status
Survey

Date Aug 2020

Drawn BVC

Scale @A1 As Stated

Checked

Project No 00993

Drawing No. AL(0)01

Rev

File Ref: H:\993