
©MAC ARCHITECTURAL DESIGN LTD 2018. All rights reserved.
This Drawing and its contents has been produced for the Client only and is not intended for any other person or for any other purpose than the Drawing Status. No part of this drawing and associated graphical contents may be reproduced, copied, modified or distributed, without the prior written consent of MAC Architectural Design Ltd.


DETAIL A

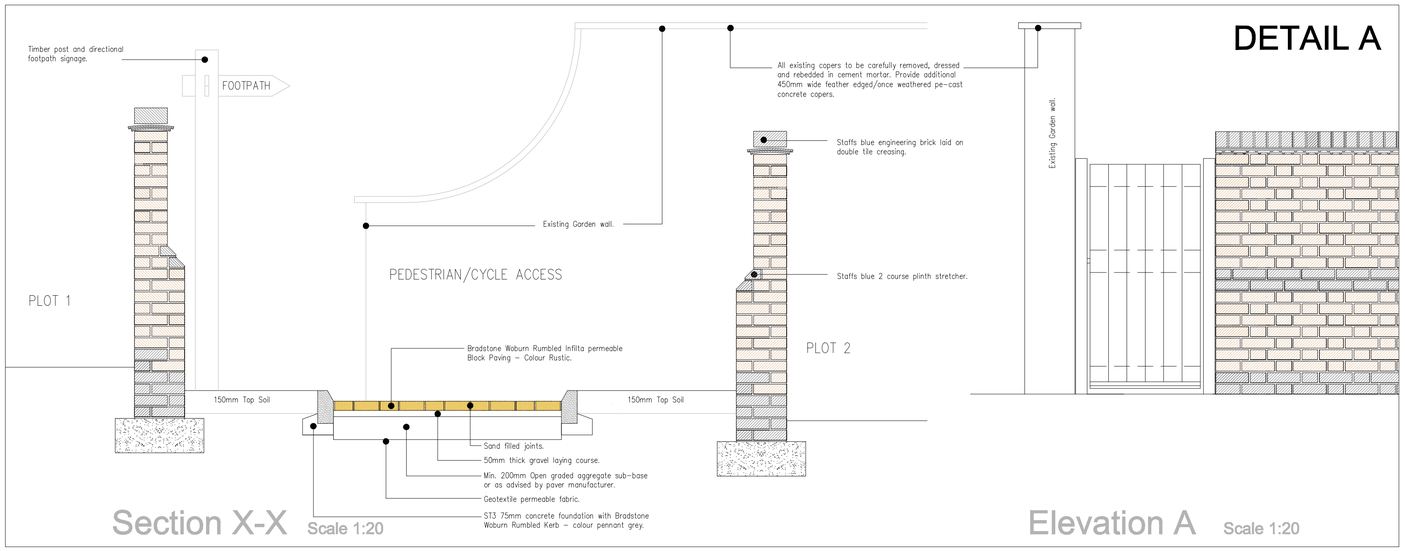

Section X-X Scale 1:20

Elevation A Scale 1:20


DETAIL B

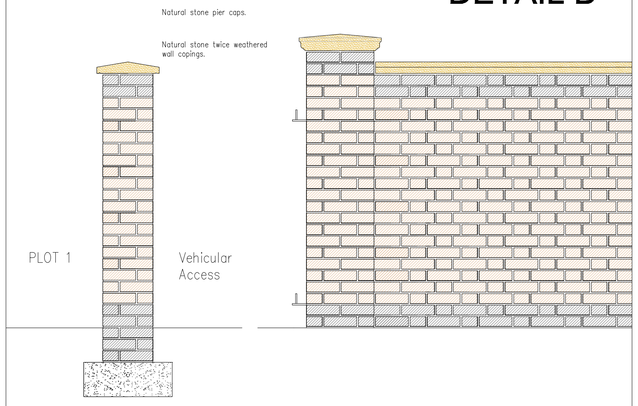

Section Y-Y
Scale 1:20


KEY:

- EXISTING VEHICULAR ACCESS: Gravel filled Terram Geocell confinement tree root protection system.
- PRIVATE DRIVEWAYS & PEDESTRIAN ACCESS: Bradstone Woburn Rumbled Infilta permeable Block Paving – Colour Rustic.
- VEHICULAR ACCESS: Bradstone Woburn Rumbled Infilta permeable Block Paving – Colour Graphite.
- PRIVATE DRIVEWAYS & PEDESTRIAN ACCESS: Gravel 5–20mm with Cellpave 40.
- PATIOS & PEDESTRIAN ACCESS: Bradstone Woburn Rumbled Infilta permeable Block Paving – Colour Graphite.
- Temporary protective fencing: Orange plastic mesh barrier fence netting on 1300mm high steel hooked fencing pins.
- Natural dry stone walling. (DETAIL C)
- 328mm wide flemish bond brick wall. (DETAIL A)
- Existing Garden wall.
- Brick planter and steps (DETAIL D)
- 328mm wide flemish bond brick wall. (DETAIL B)
- Footpath Sign Post.
- GATES: Vertically boarded and braced timber gates.

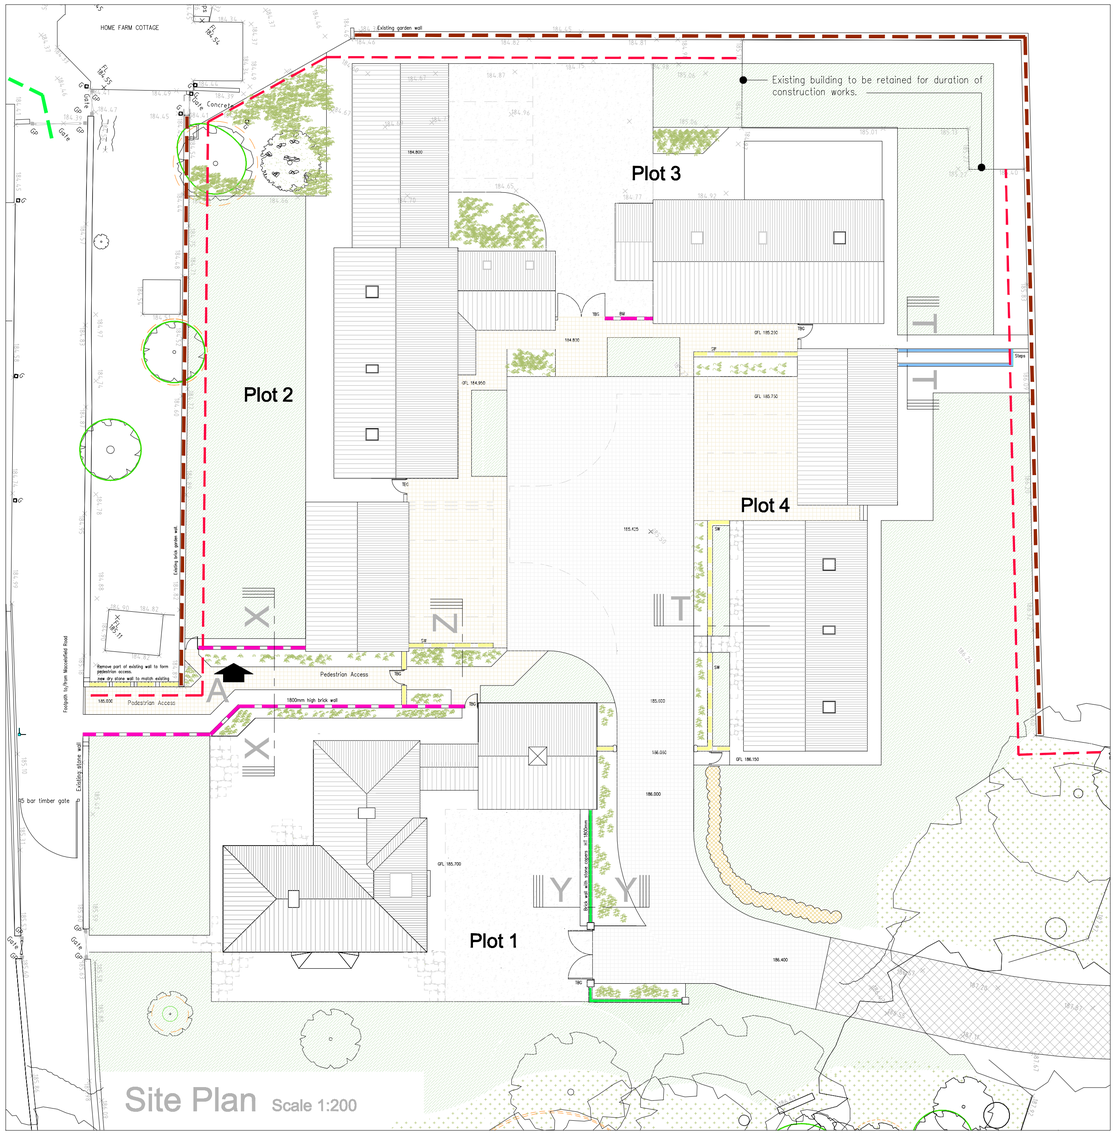

Site Plan Scale 1:200


DETAIL C

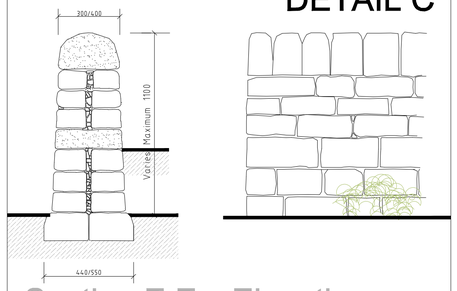

Section Z-Z

Elevation

DETAIL D

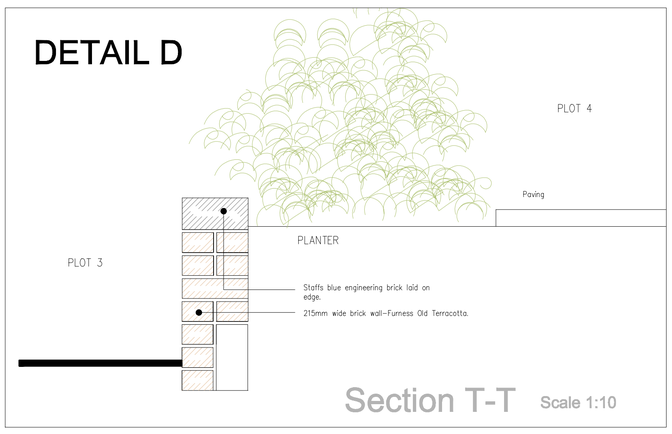

Section T-T Scale 1:10

Scale bar @ 1:100 (0.0m, 1.0m, 2.0m, 3.0m, 4.0m, 5.0m, 6.0m, 7.0m, 8.0m, 9.0m, 10.0m)

Scale bar @ 1:20 (0m, 1m, 2m)

Scale bar @ 1:50 (0.0m, 1.0m, 2.0m, 3.0m, 4.0m, 5.0m)

Rev.	Drawn	Comments.	Date

MAC
ARCHITECTURAL DESIGN LTD
Moorland House, 123 Moorland Road, Burslem, ST6 1JD.
T:01782 503302 E:admin@mac-arch.co.uk

Client:
Rudyard Developments Ltd

Project:
Proposed Residential Development at Highfields House, Highfield, Leek. Staffordshire, ST13 8SG.

Title:
Site Plan.

Status:
Planning. Conditions 7,8,11,15,16,17

A1: Drawn: AC Bailey. June 2020 Drawing Ref: 1482-29