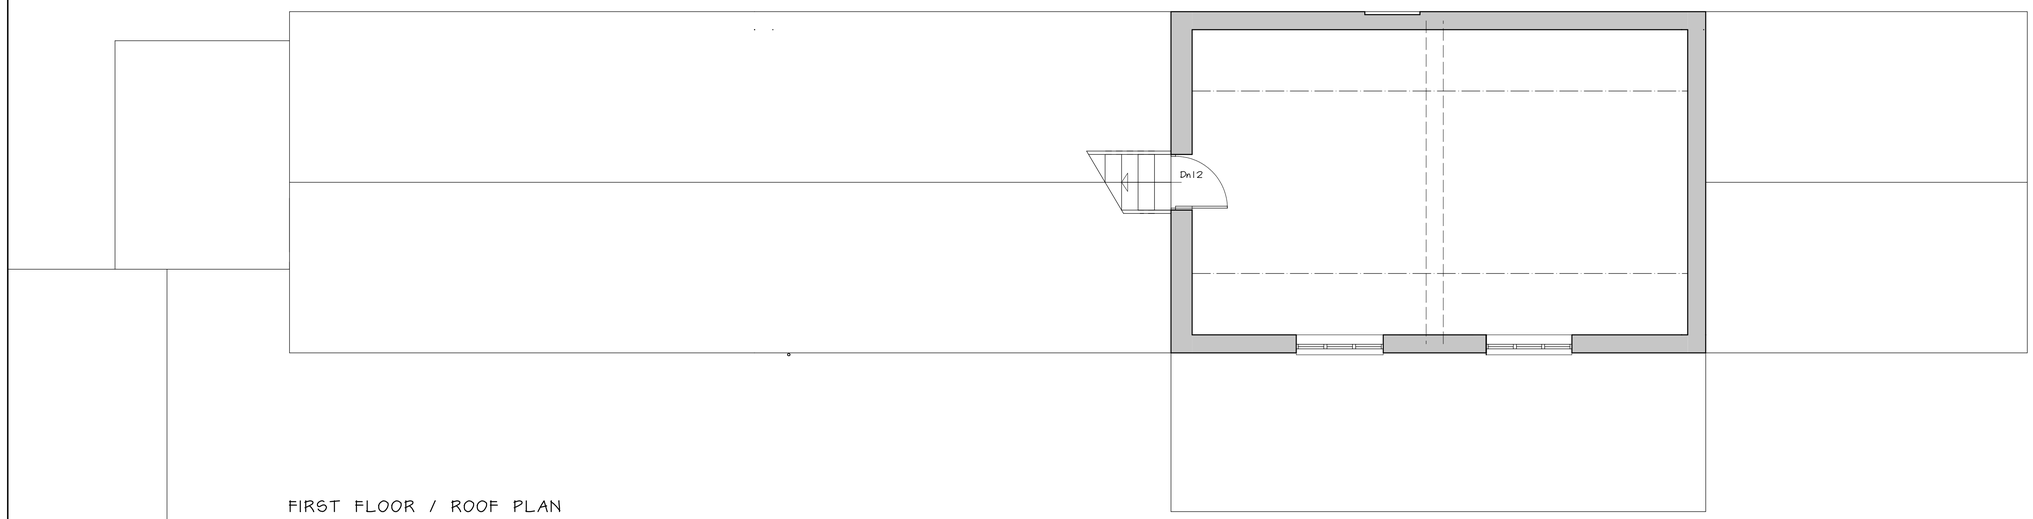

FIRST FLOOR / ROOF PLAN

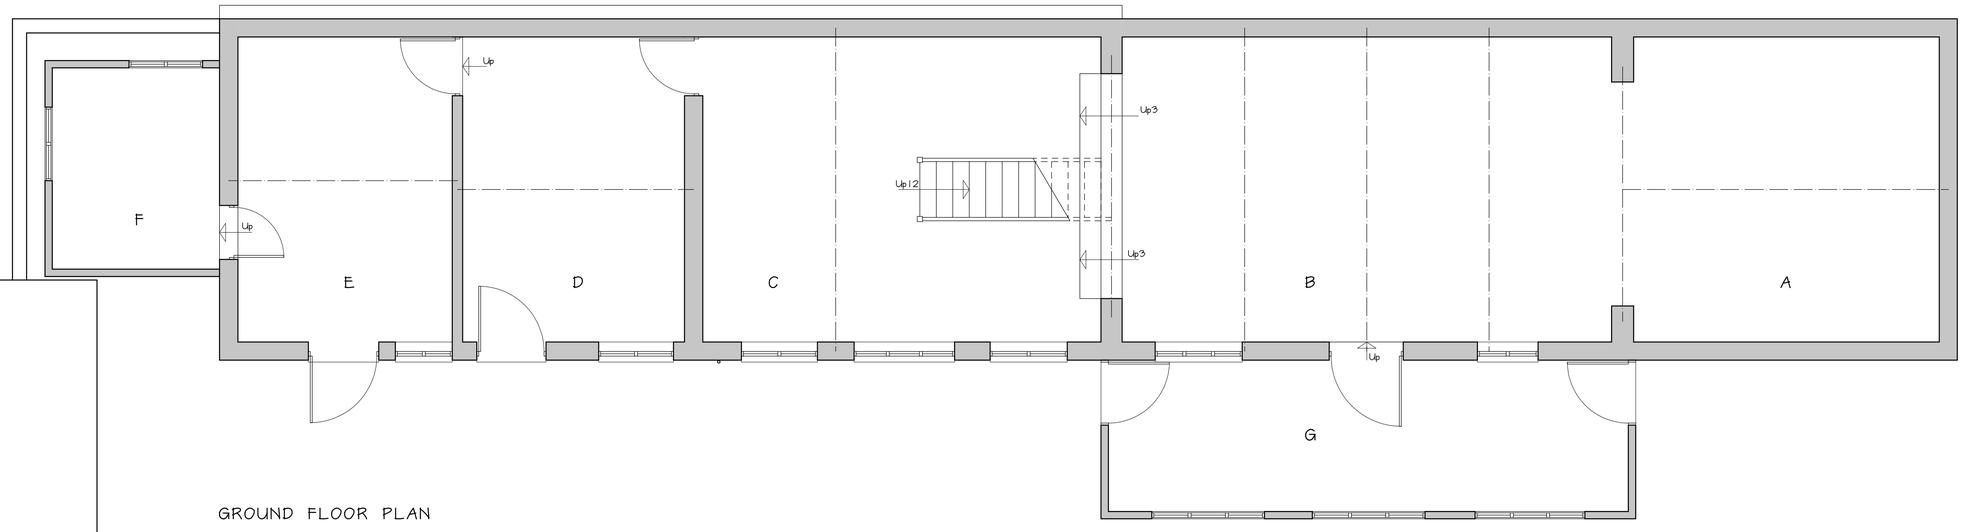

GROUND FLOOR PLAN

Work strictly to dimensions given.
Contractor to check all dimensions, levels and setting out prior to commencement.
Any discrepancies must be reported immediately, before proceeding with work.

No.	Date	Content

Revisions

PETER J. RHODES
66 Hawthornden Avenue, Uttoxeter
Staffs ST14 7NZ Tel/Fax: 01889 563890

Architectural Planning and Building Design Services

Project

PROPOSED BARN CONVERSION
BOLTON GATE FARM
LEEK ROAD
WESTON COYNEY
ST3 5BD

Client

MR A MATHEWS

Drawing

PLANS AS EXISTING

Scale: 1- 50

Date: JULY 2020

Drawing No.: 1390 / 1 A

SCALE BARS
1-50 0 1000 0M0
1-100 0 1000 0M0
1-500 0 10 0M0
1-1250 0 10 20 0M0
A1 SHEET