Work strictly to dimensions given.
Contractor to check all dimensions, levels and setting out prior to commencement.
Any discrepancies must be reported immediately, before proceeding with work.

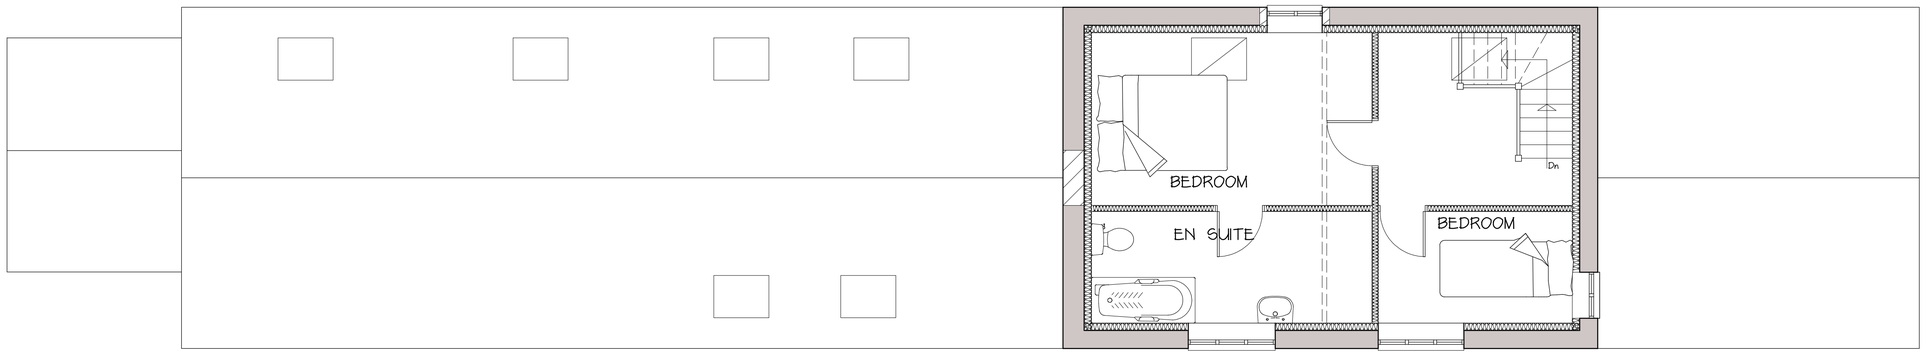

FIRST FLOOR / ROOF PLAN

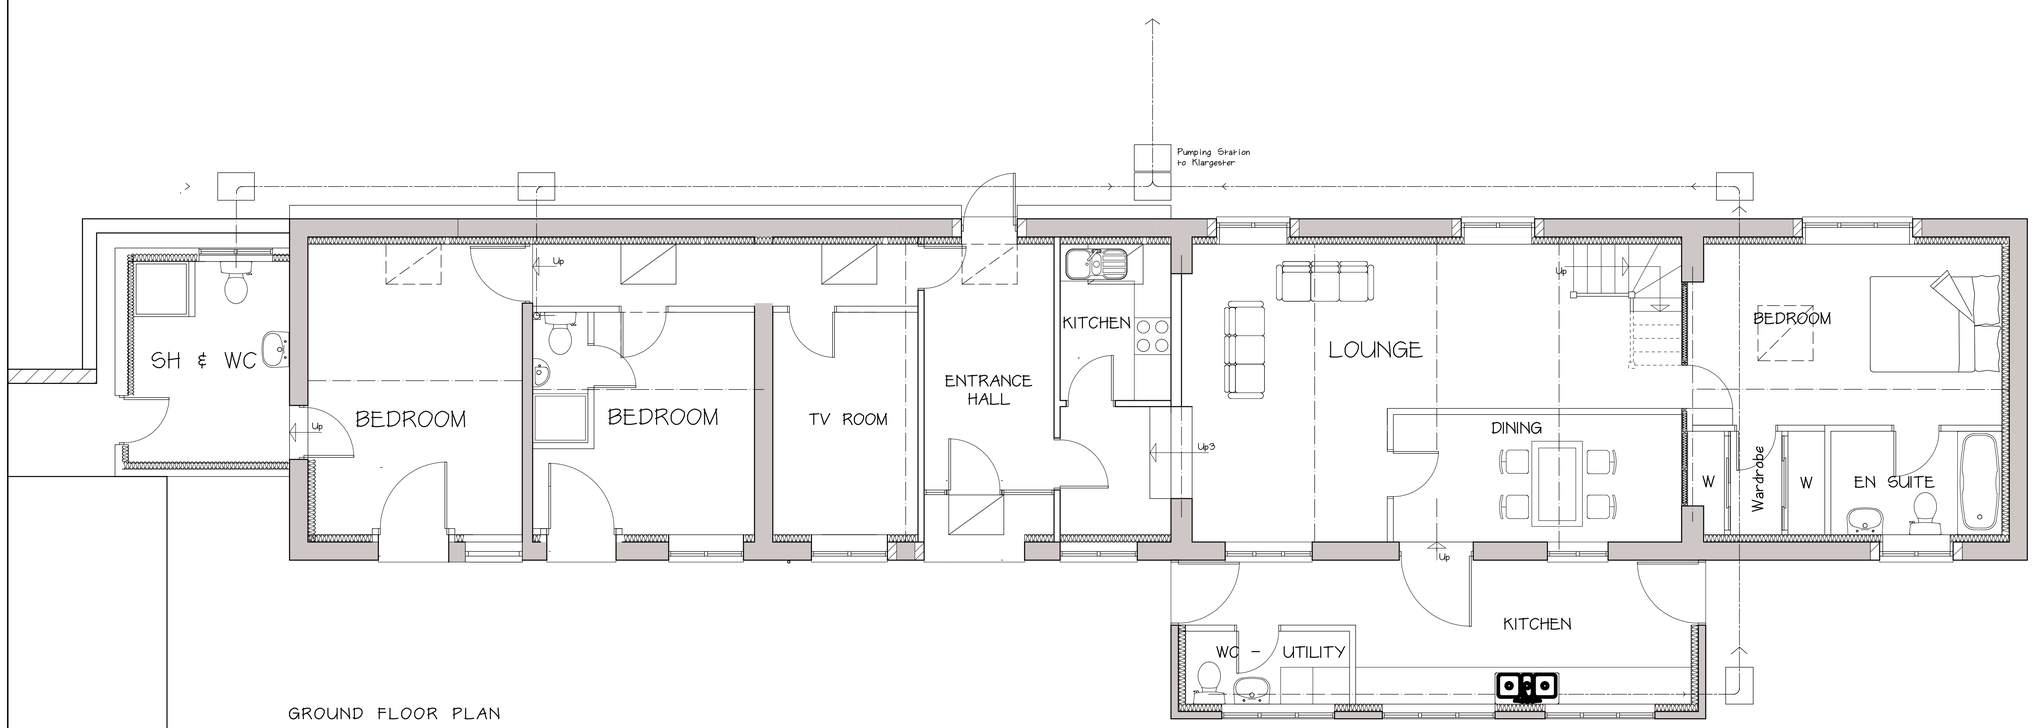

GROUND FLOOR PLAN

SCALE BARS
1-50 0 1000 0M0
1-100 0 1000 0M0
1-500 0 10 0M0
1-1250 0 10 20 0M0
A1 SHEET

No.	Date	Content
Revisions		

PETER J. RHODES
66 Hawthornden Avenue, Uttoxeter
Staffs ST14 7NZ Tel/Fax: 01889 563890

Architectural Planning and Building Design Services

Project
PROPOSED BARN CONVERSION
BOLTON GATE FARM
LEEK ROAD
WESTON COYNEY
ST3 5BD

Client
MR M MATHEWS

Drawing
PLANS AS PROPOSED

Scale
1 : 50

Date
AUG 2020

Drawing No.
1390 / 3 D