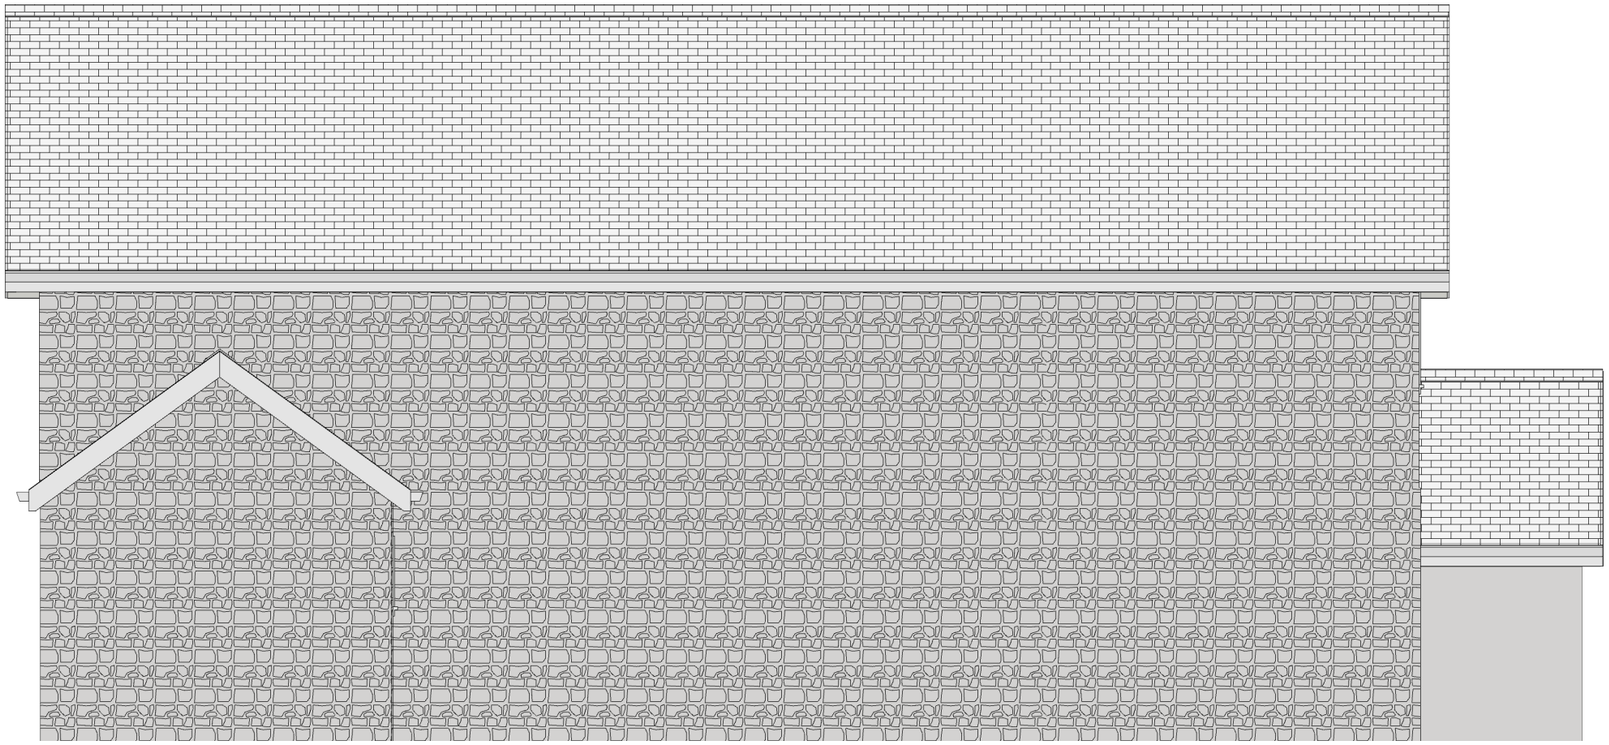

Existing east elevations

Proposed east elevation

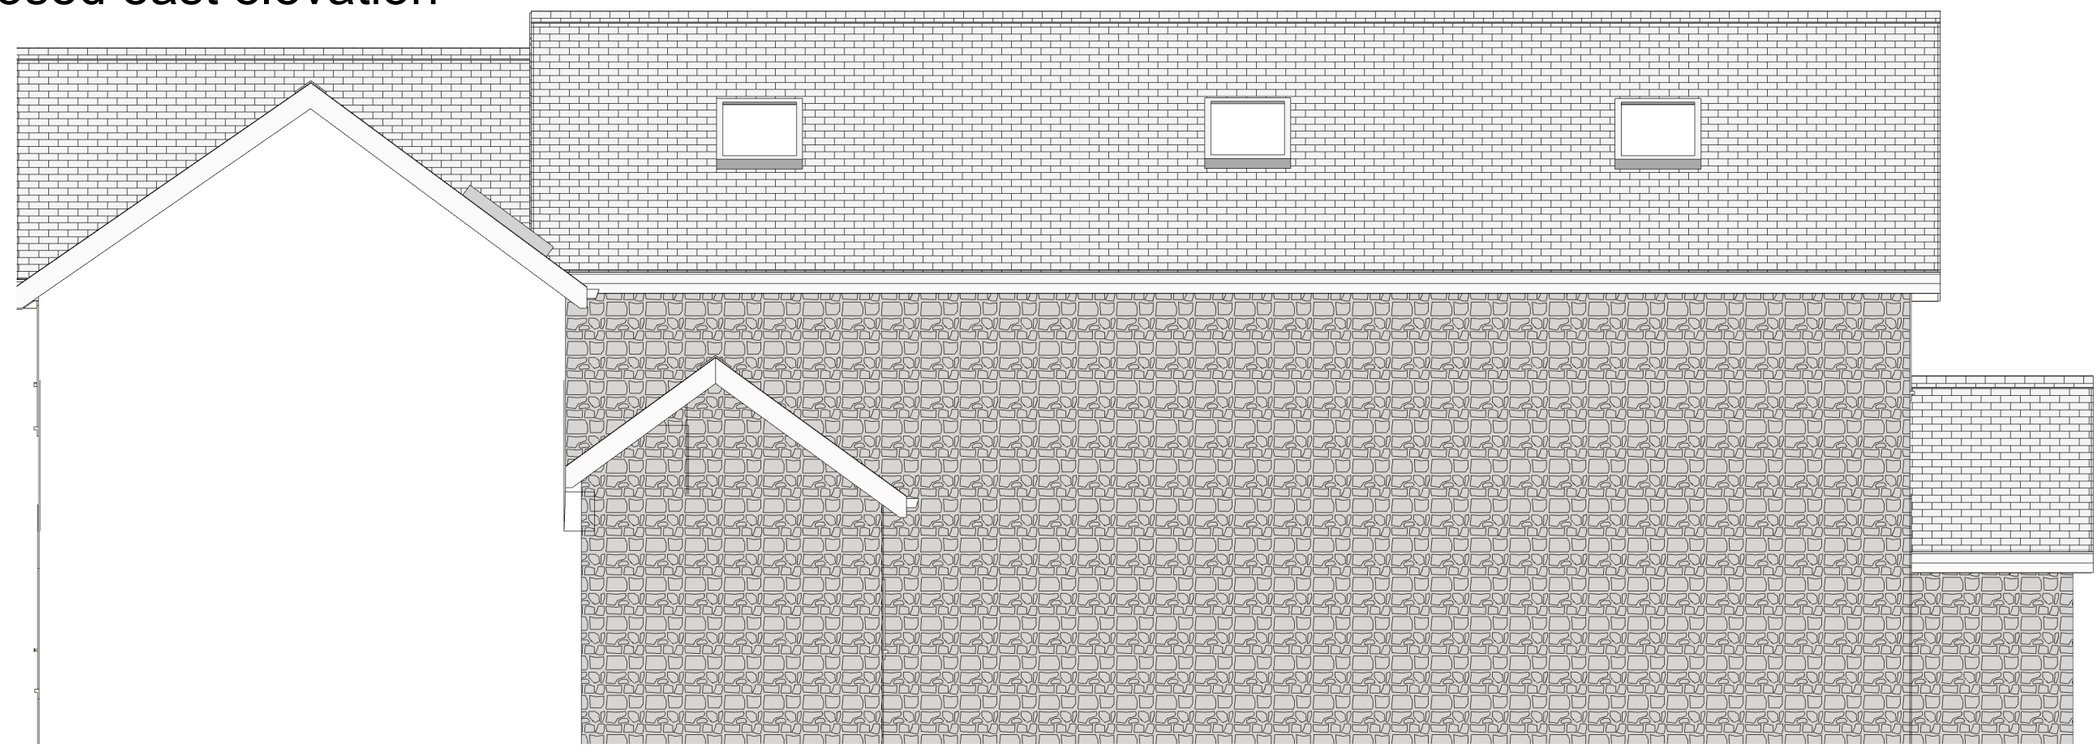

SHEET TITLE:
Proposed and existing east elevations

PROJECT DESCRIPTION:
lane side

DRAWINGS PROVIDED BY:
Elliot Smith

DATE:

SCALE: 1:50

A-3