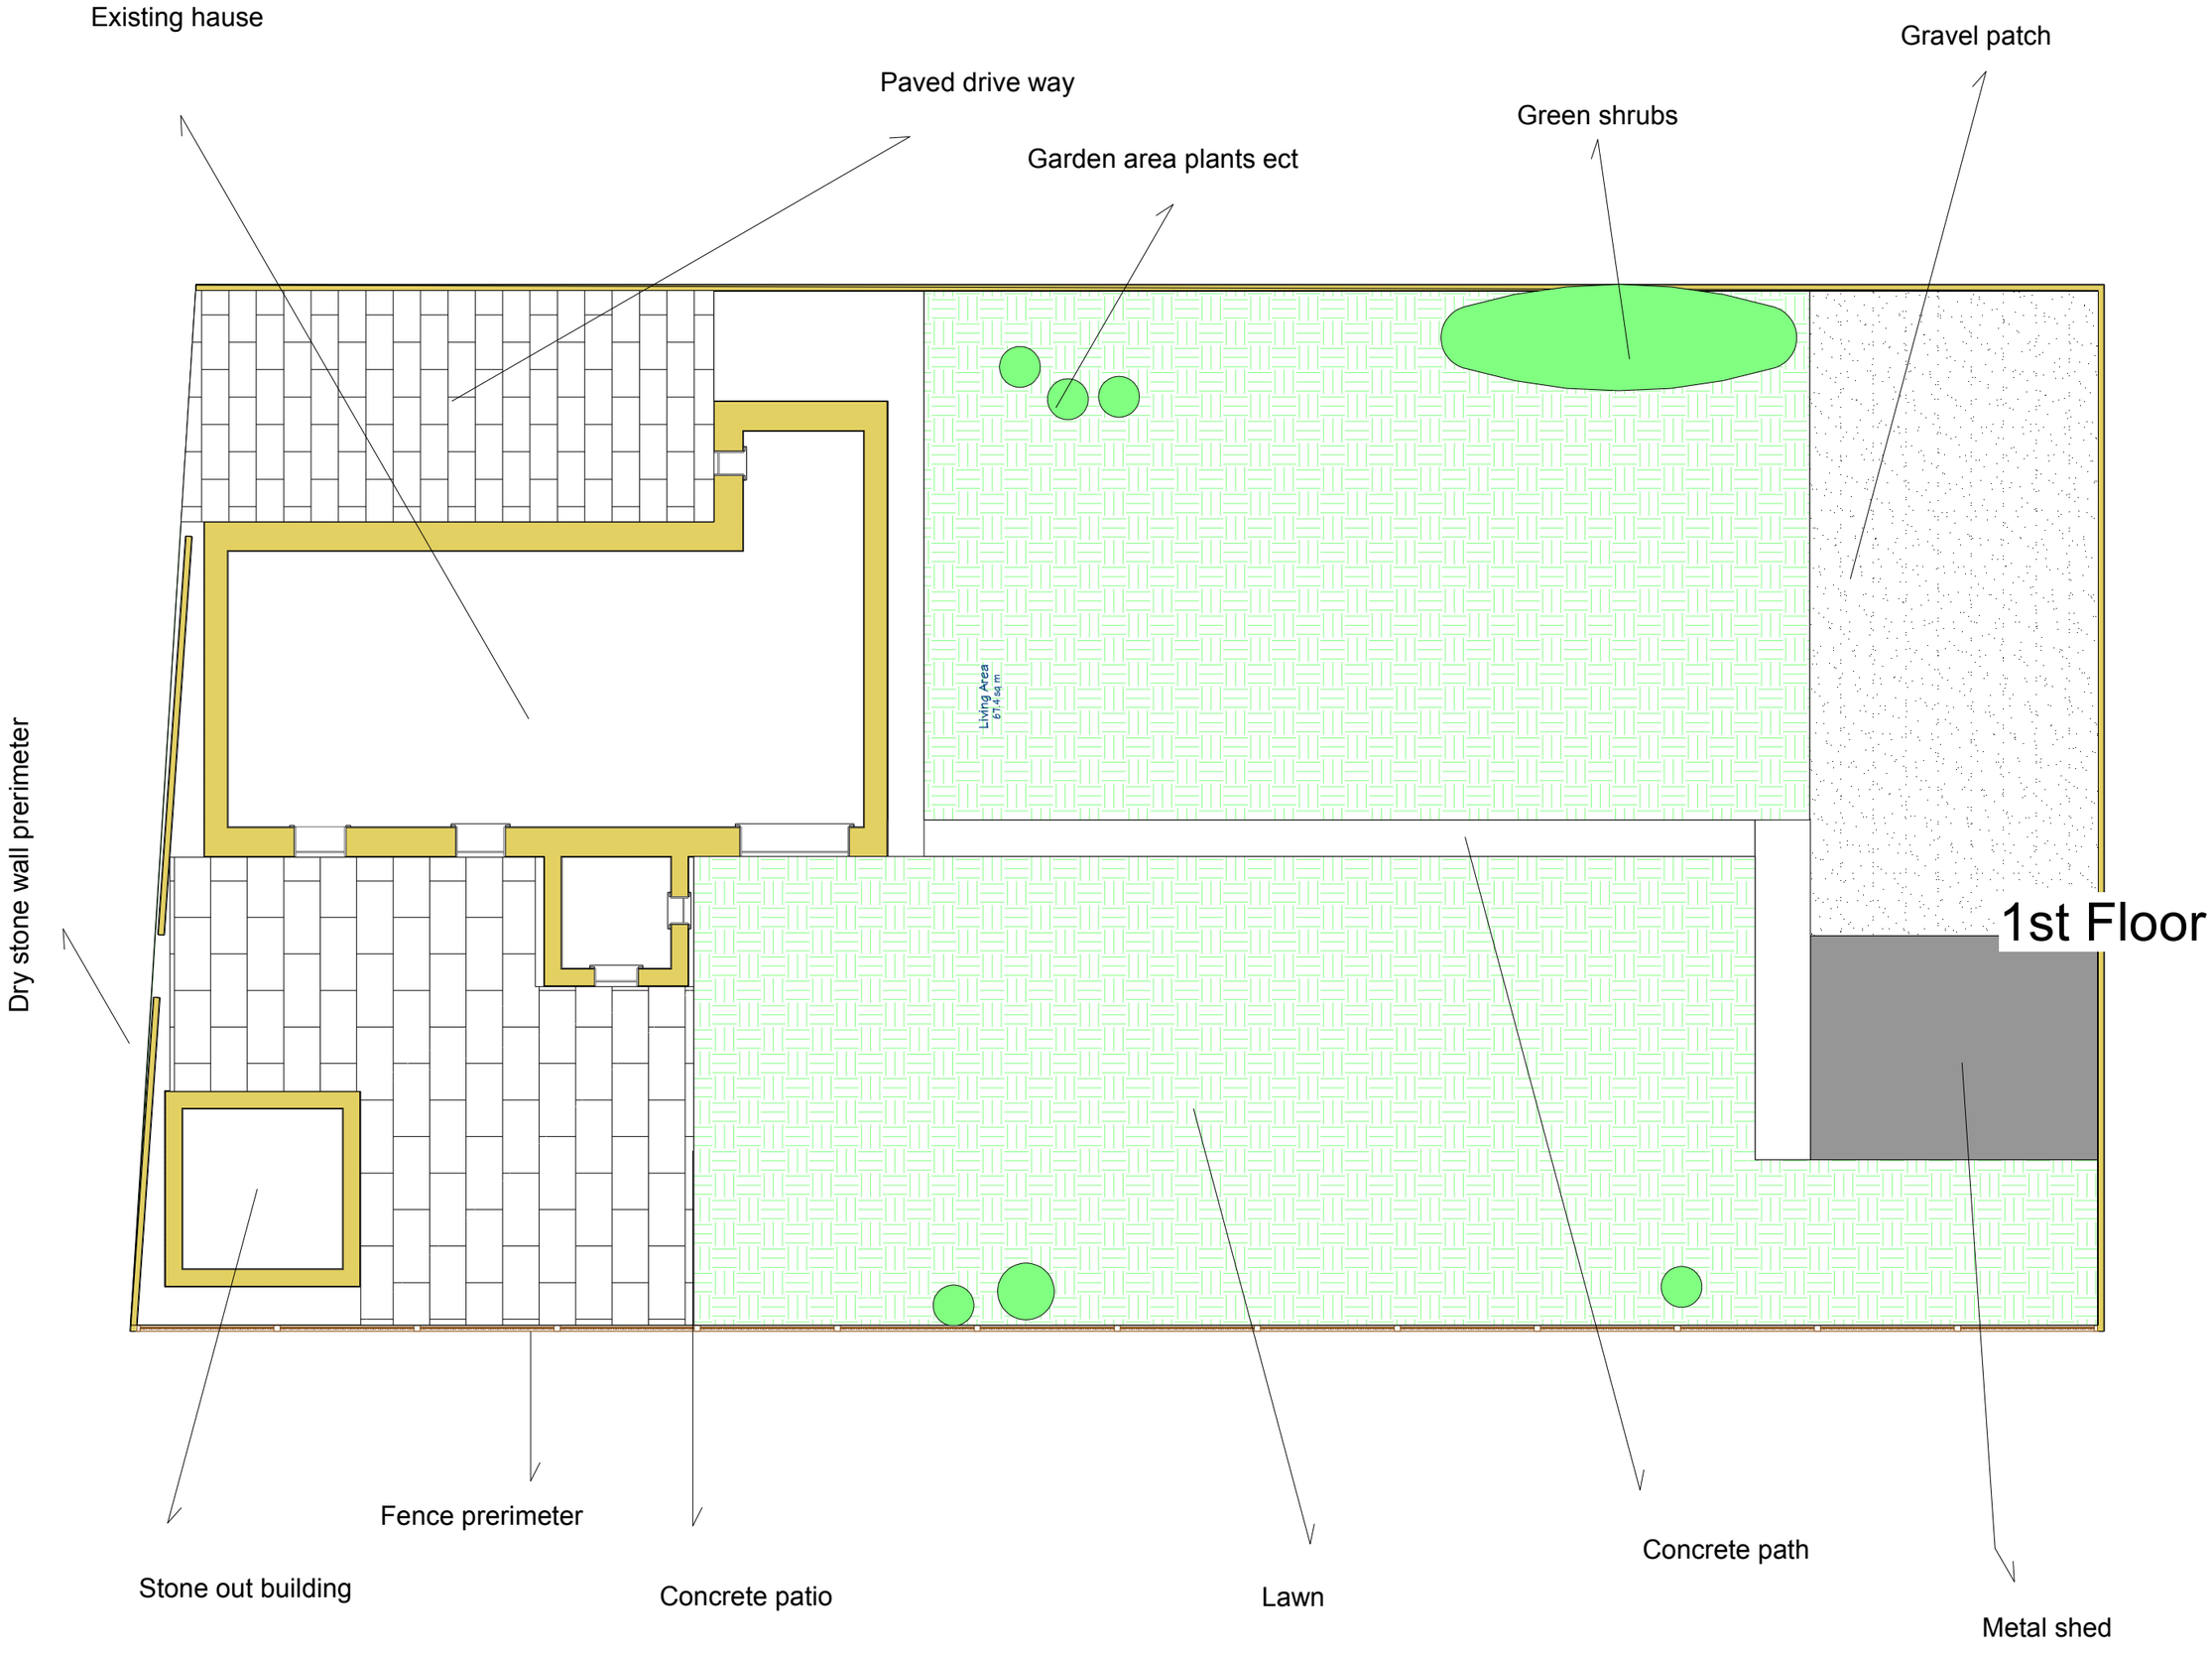

SHEET TITLE: Existing site plan

PROJECT DESCRIPTION: lane side

DRAWINGS PROVIDED BY: Elliot Smith

DATE:

SCALE: 1:100

A-3