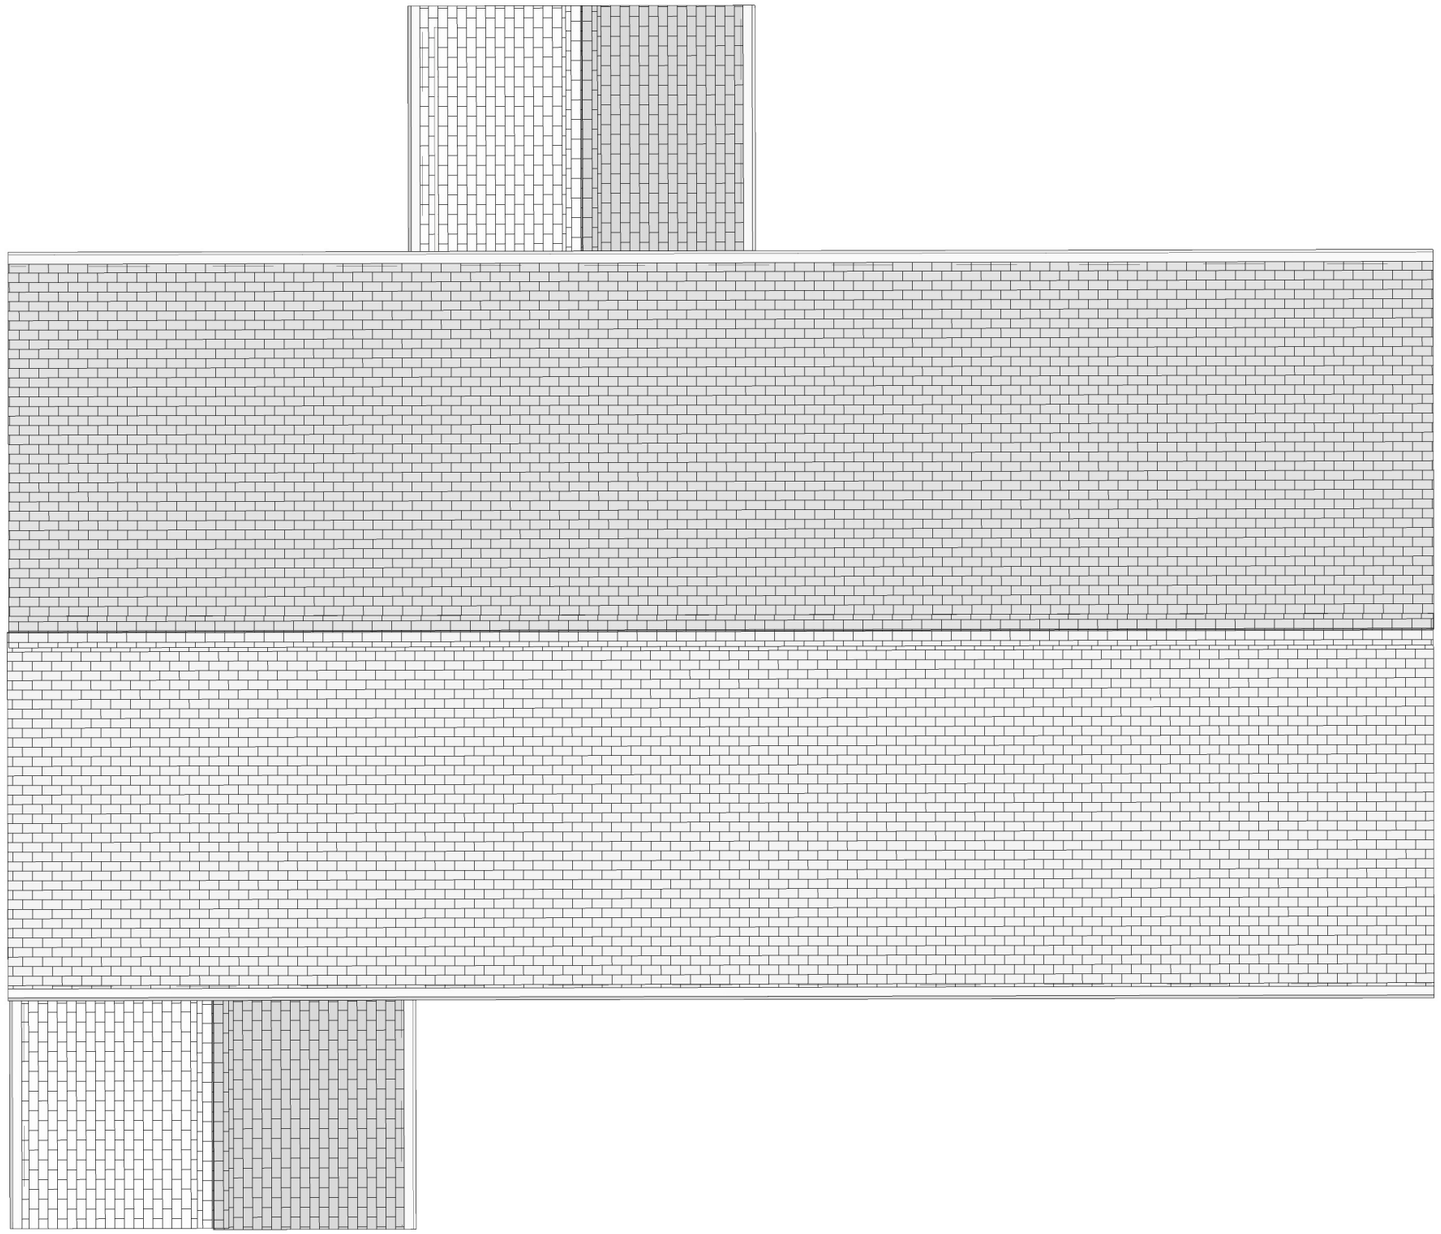

existing roof plan

SHEET TITLE:
existing roof plan

PROJECT DESCRIPTION:
Lane side

DRAWINGS PROVIDED BY:
Elliot Smith

DATE:

SCALE: 1:50

A-3