


1st Floor

existing ground floor plan

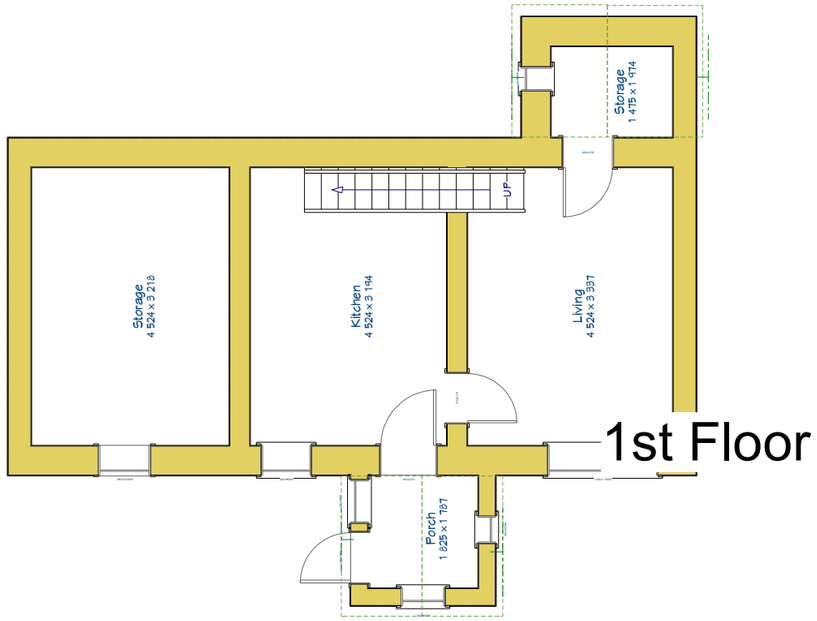


Existing first floor plan




Proposed ground floor  Plan

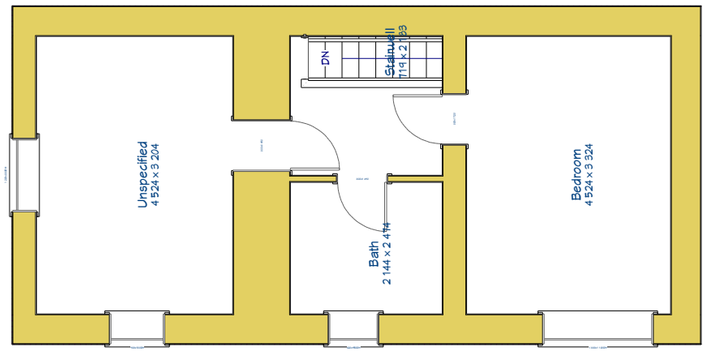


Proposed first floor plan

SHEET TITLE:
Existing floor plan and proposed floor plan

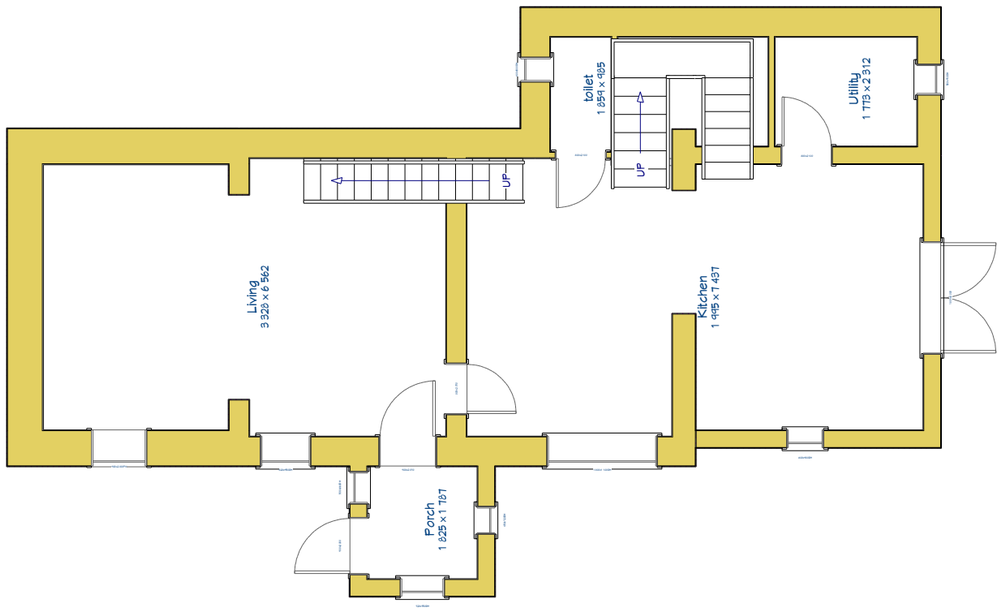PROJECT DESCRIPTION:
lane side

DRAWINGS PROVIDED BY:
Elliot Smith

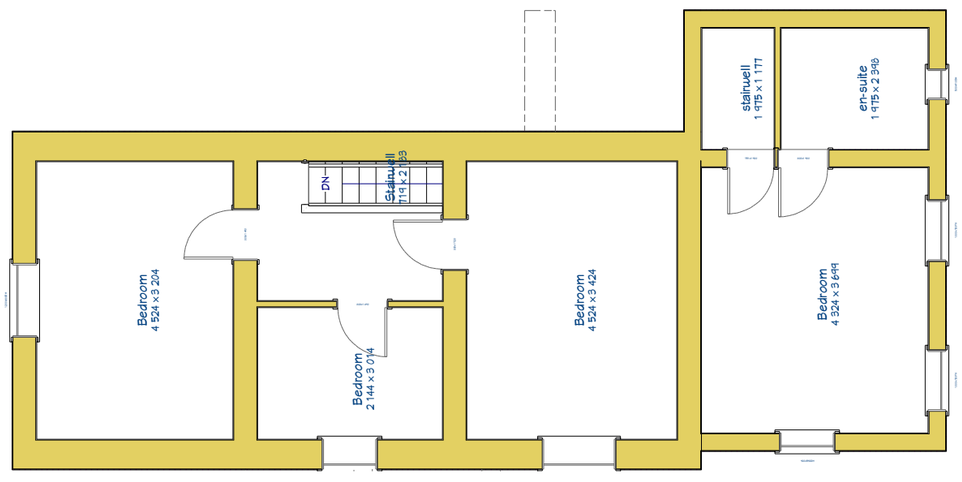DATE:

SCALE: 1:50

**A-3**