NOTES

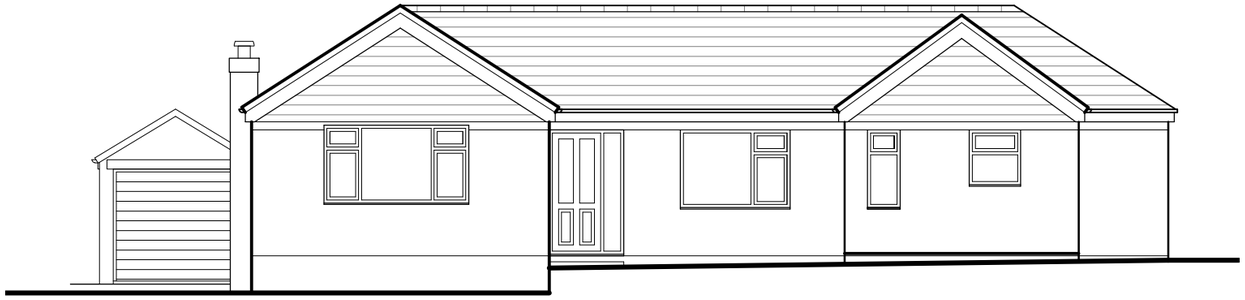

Front Elevation (South)

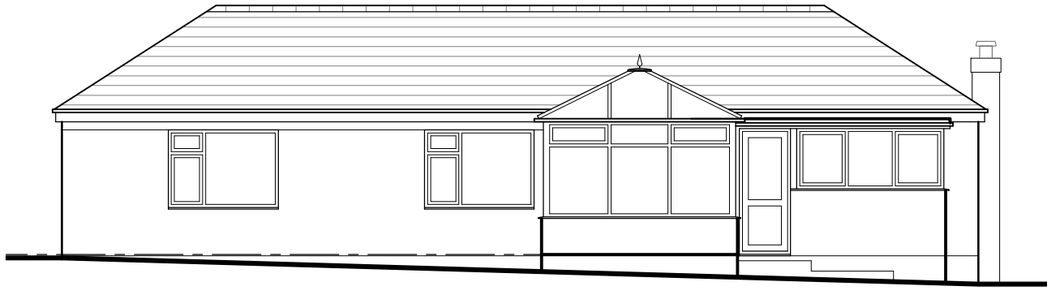

Rear Elevation (North)

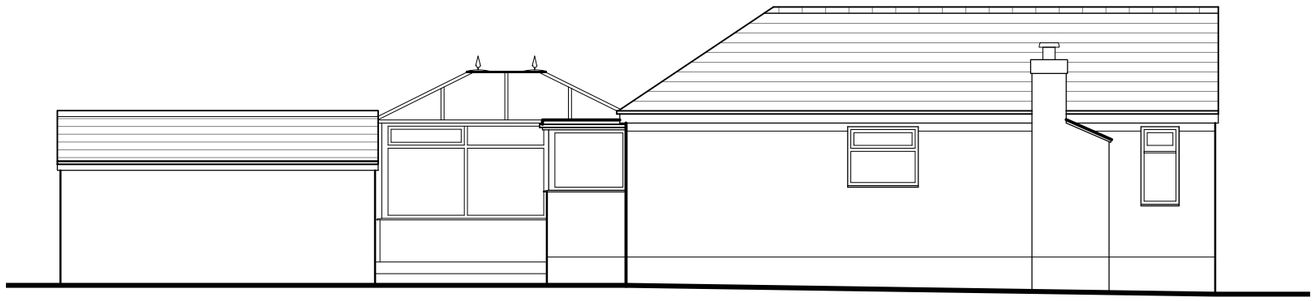

Side Elevation (West)

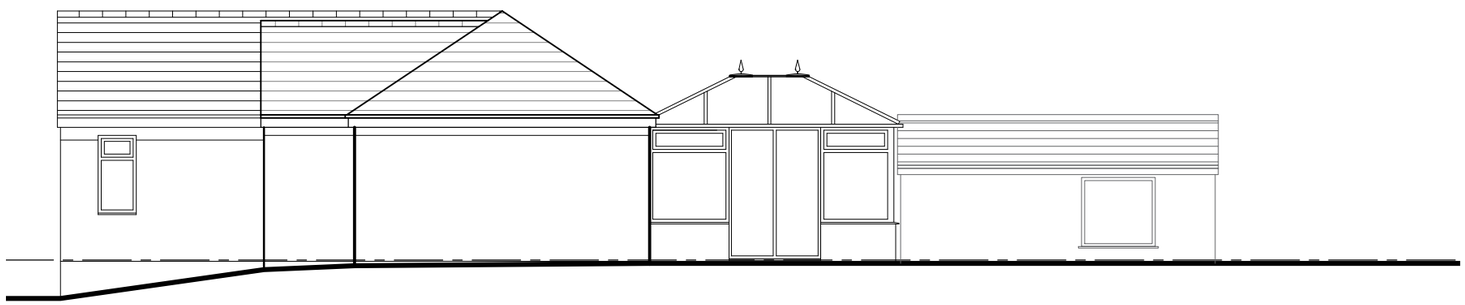

Side Elevation (East)

Metres
01 02 03 04 05

SCALE 1:100

.	.	.

ADDED VALUE ARCHITECTURE

Registered Office:
Added Value Architecture Ltd.
Grosvenor House, 3 Chapel St.
Congleton, CW12 4AB

Company No: 11124740
e. architect@ava-ltd.com
t. 01260 633 150 / 07801 44 03 11
www.ava-ltd.com

29 Brownhill Road

Brown Edge, Staffordshire, ST6 8QY
For Mr Felton & Mrs Felton-Jones

Elevations as Existing

Scale:	1:100 @A3	
Date:	July 2020	
Ref:	200106(EX)003	revision -