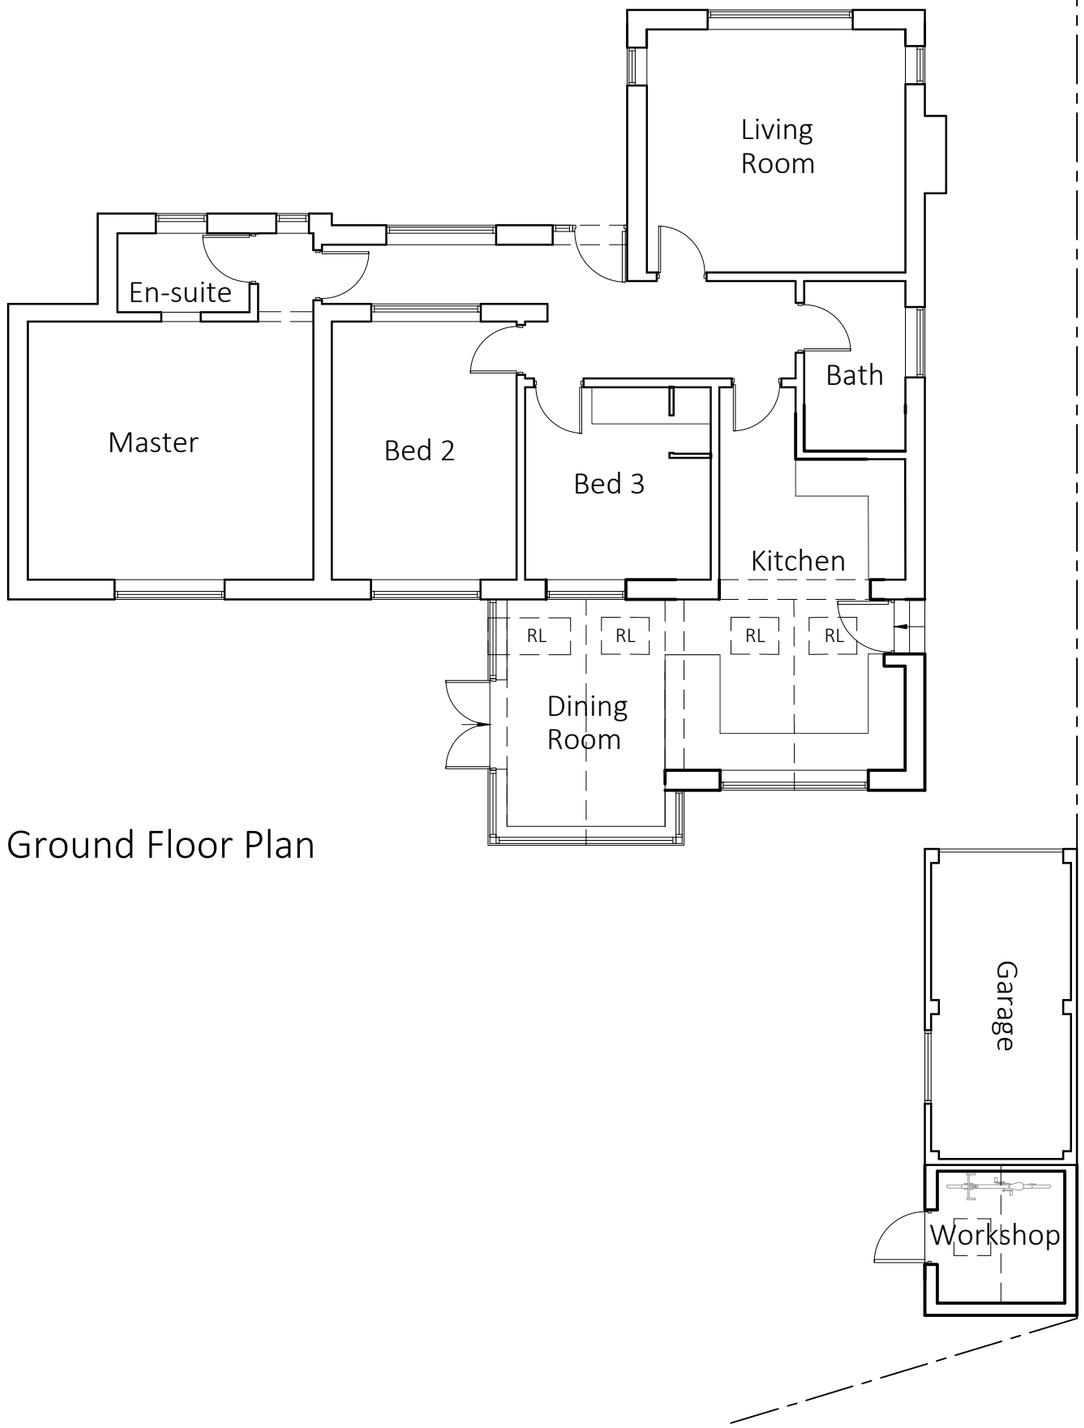

Ground Floor Plan

NOTES

Metres
01 02 03 04 05

SCALE 1:100

N

.	.	.

ADDED VALUE ARCHITECTURE

Registered Office:
Added Value Architecture Ltd.
Grosvenor House, 3 Chapel St.
Congleton, CW12 4AB

Company No: 11124740
e. architect@ava-ltd.com
t. 01260 633 150 / 07801 44 03 11
www.ava-ltd.com

29 Brownhill Road
Brown Edge, Staffordshire, ST6 8QY
For Mr Felton & Mrs Felton-Jones

Floor Plan
As Proposed

Scale:	1:100 @A3	
Date:	July 2020	
Ref:	200106(PR)001	revision -