23 Furmston Place

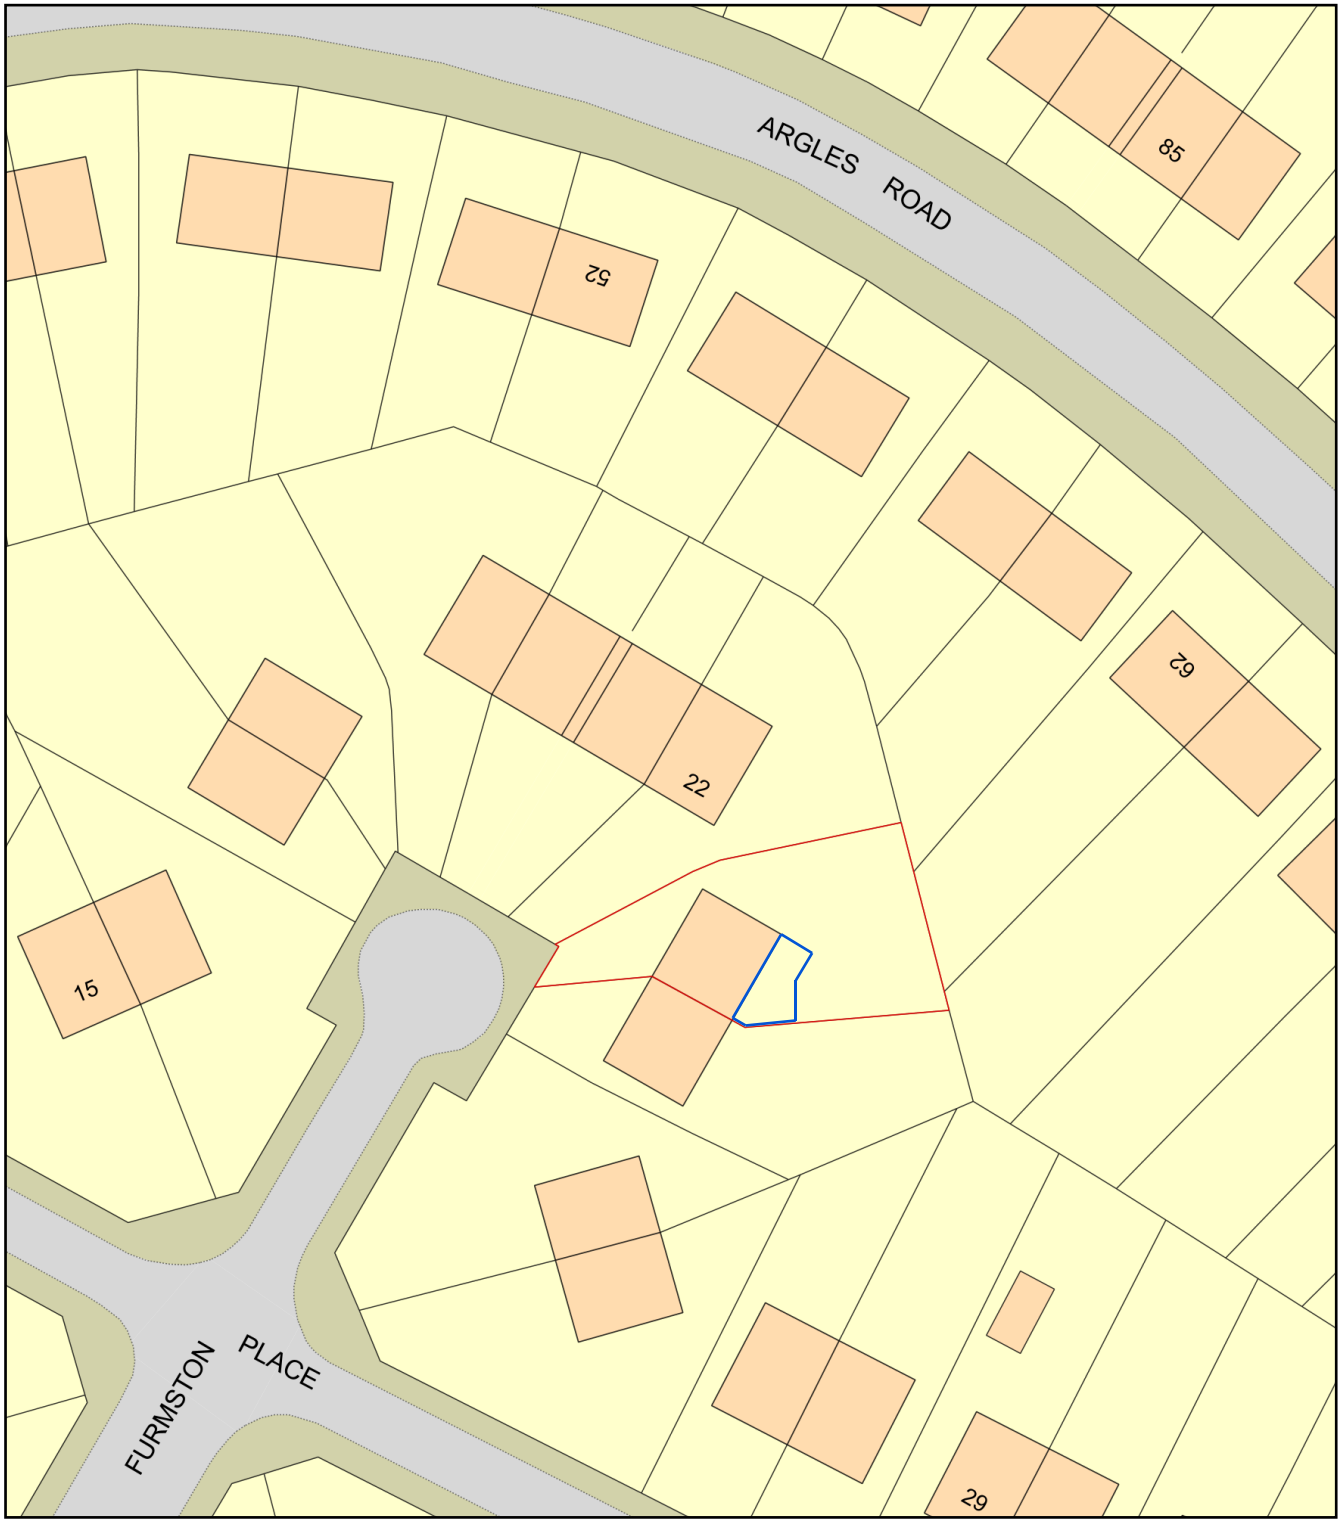

0 20
Metres

N

ReQuestaPlan

Plan Produced for: Daniel McKenna

Date Produced: 23 Oct 2019

Plan Number/Project ID: TQRQM19296103114629

Scale: 1:500 @ A4

© Crown copyright, All rights reserved. 2019 Licence number 0100042766