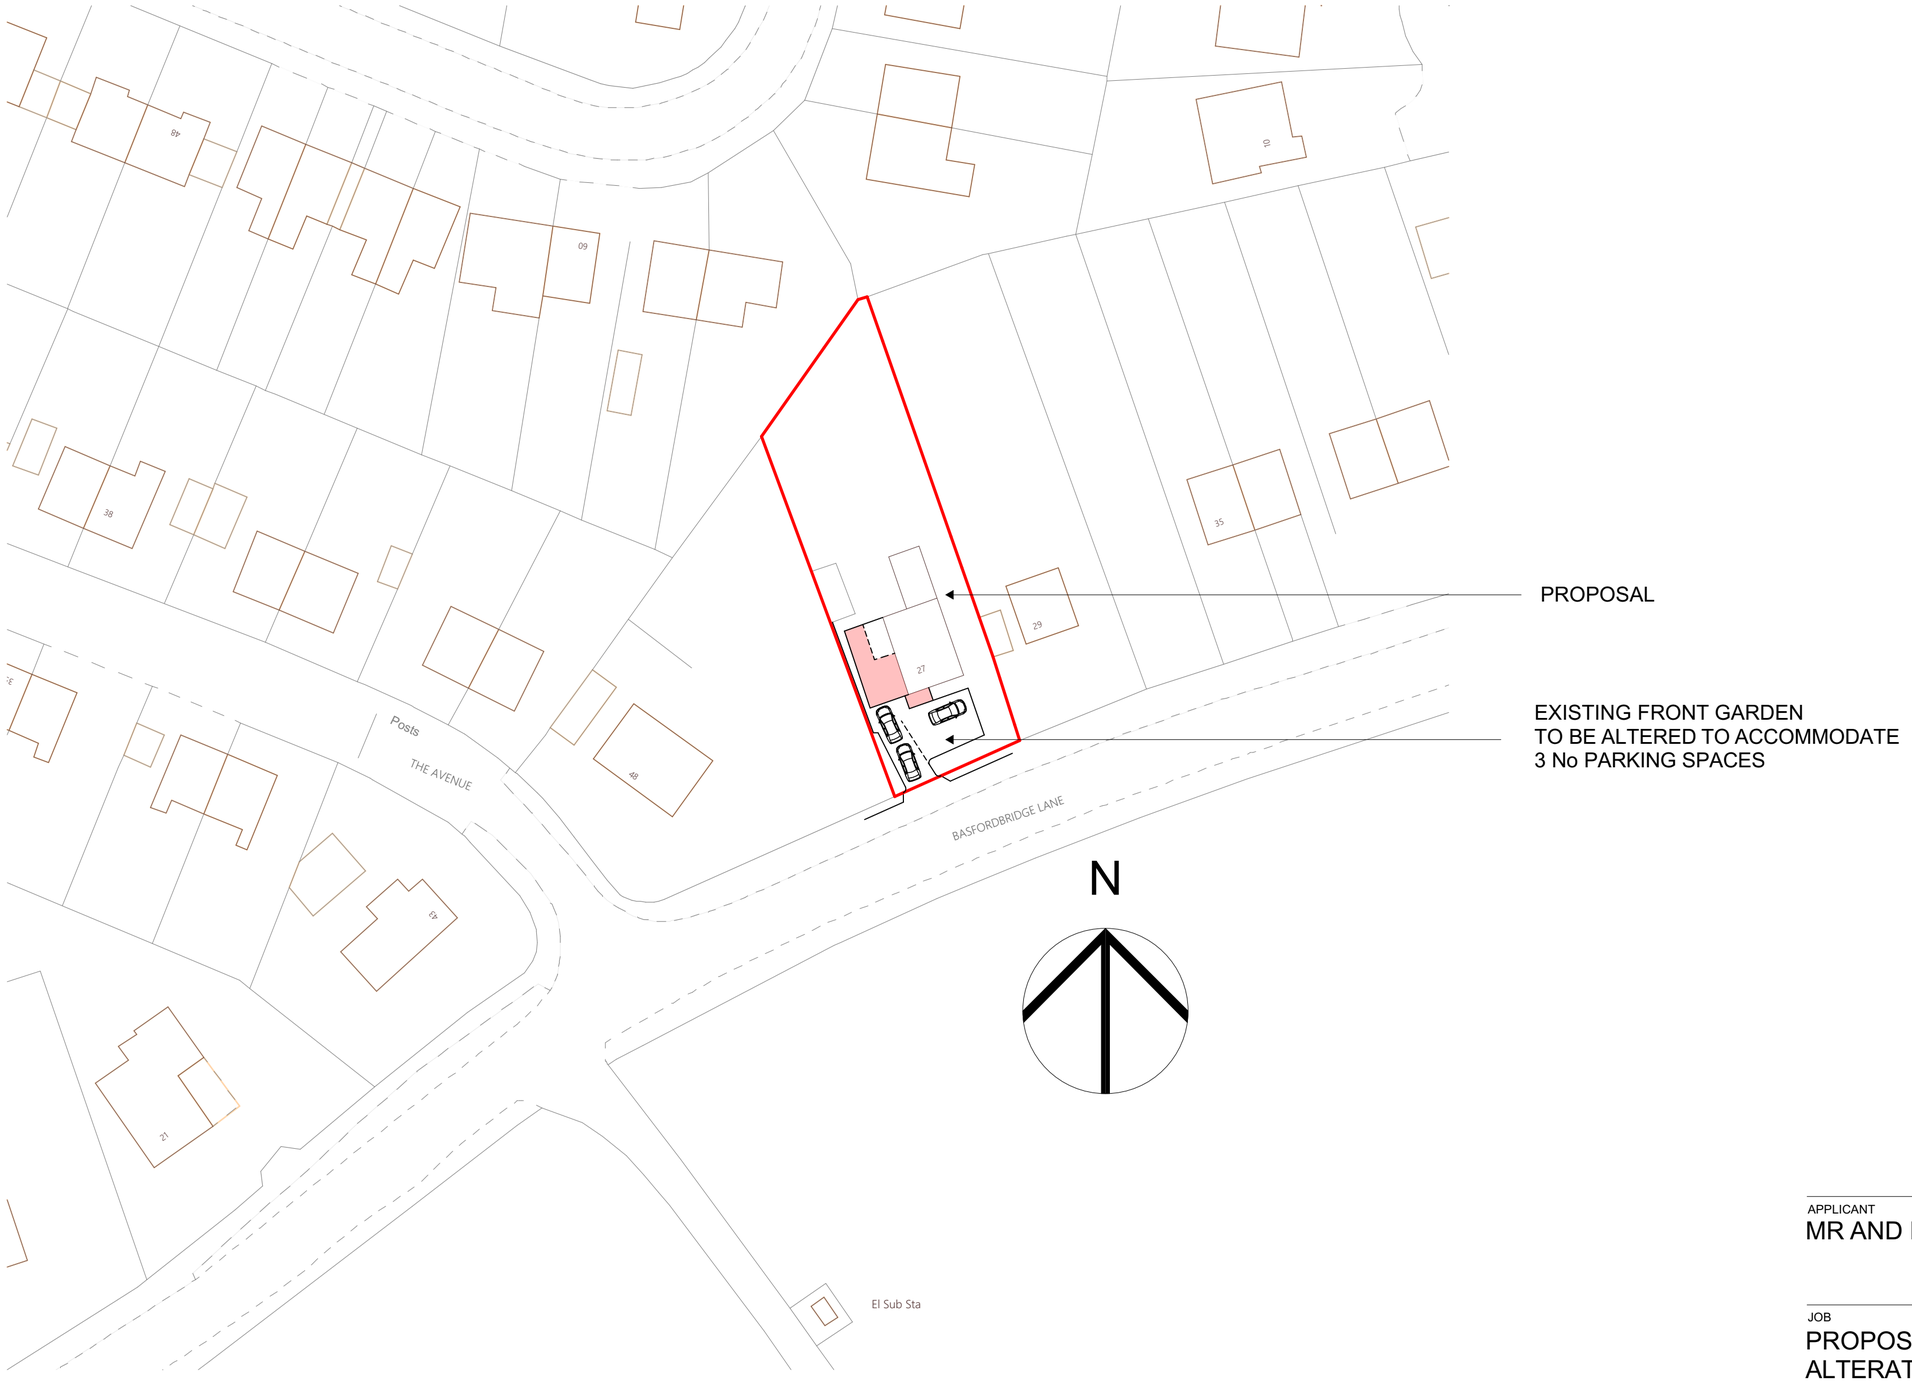

APPLICANT
MR AND MRS PROFFIT

JOB
PROPOSED EXTENSION AND ALTERATIONS

Title.
BLOCK PLAN

Scale		Issue Date
1:500		
Drawing Number	/ (Revision)	Revison ID
SP-05		