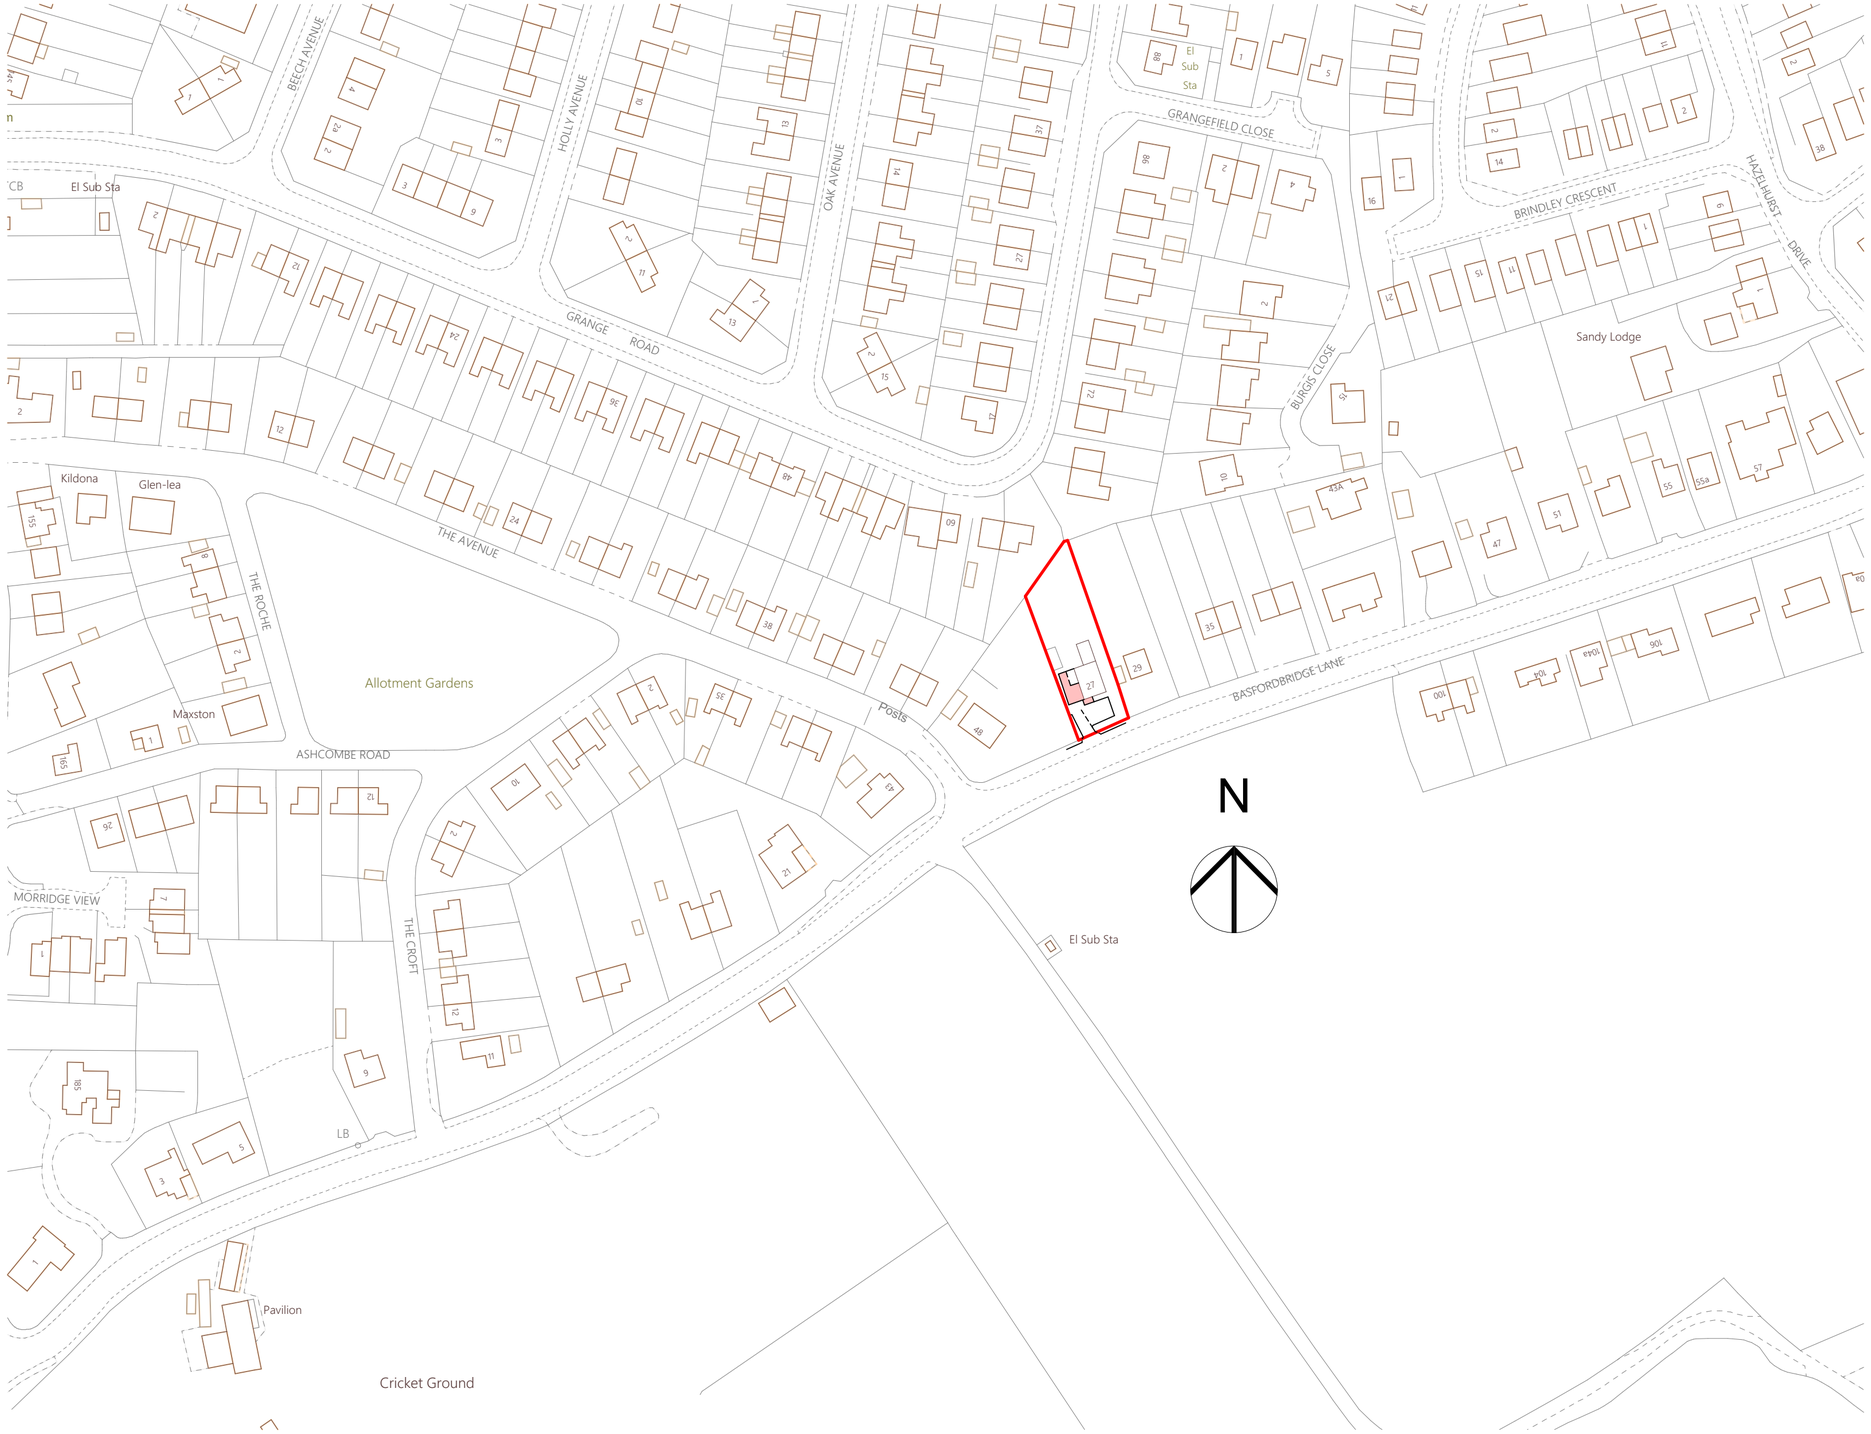

APPLICANT

MR AND MRS PROFFIT

JOB

PROPOSED EXTENSION AND ALTERATIONS

Title.

LOCATION PLAN

Scale		Issue Date
1:1250		
Drawing Number	/ (Revision)	Revison ID
SP-04		