This drawing is copyright and should not be reproduced without permission.
The contractor is responsible for checking dimensions and levels and drainage inverts prior to commencing works - any discrepancy to be verified before proceeding.-figured dimensions only to be worked to:

All work to be carried out in accordance with the current Building Regulations, Brtiish Standards/Codes of practice and statutory authority bye -laws and recommendations.

Revision	Comments	Date




front elevation




side elevation




rear elevation

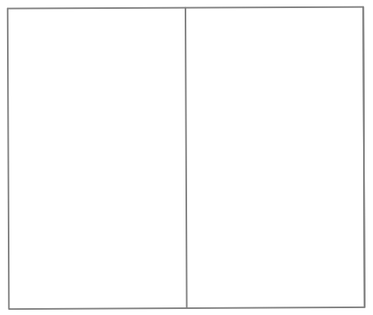

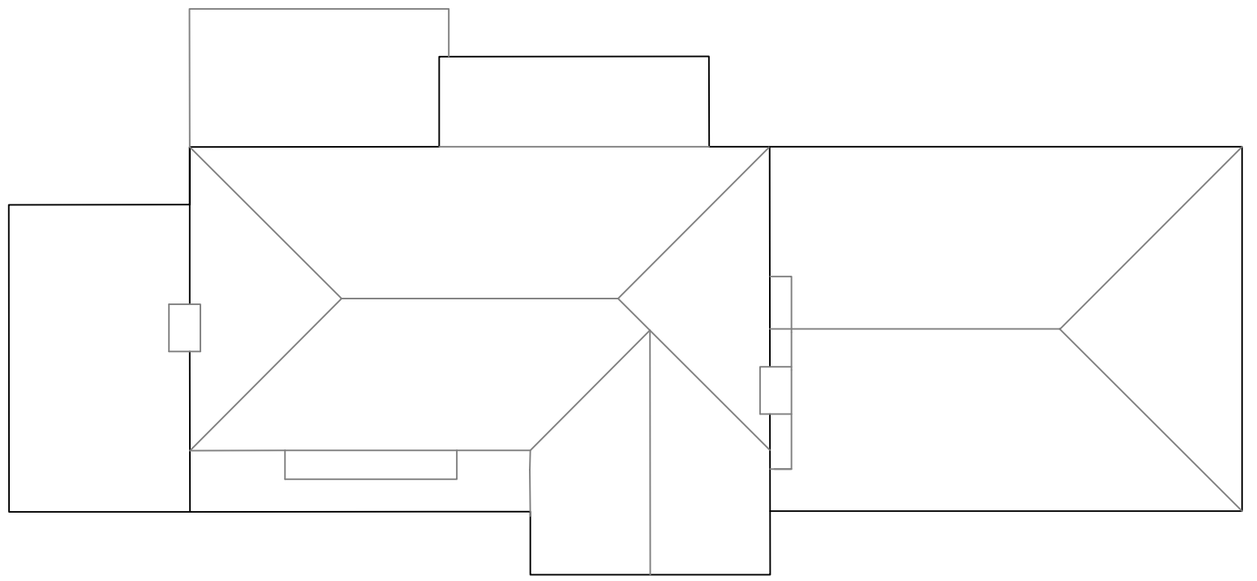

roof plan

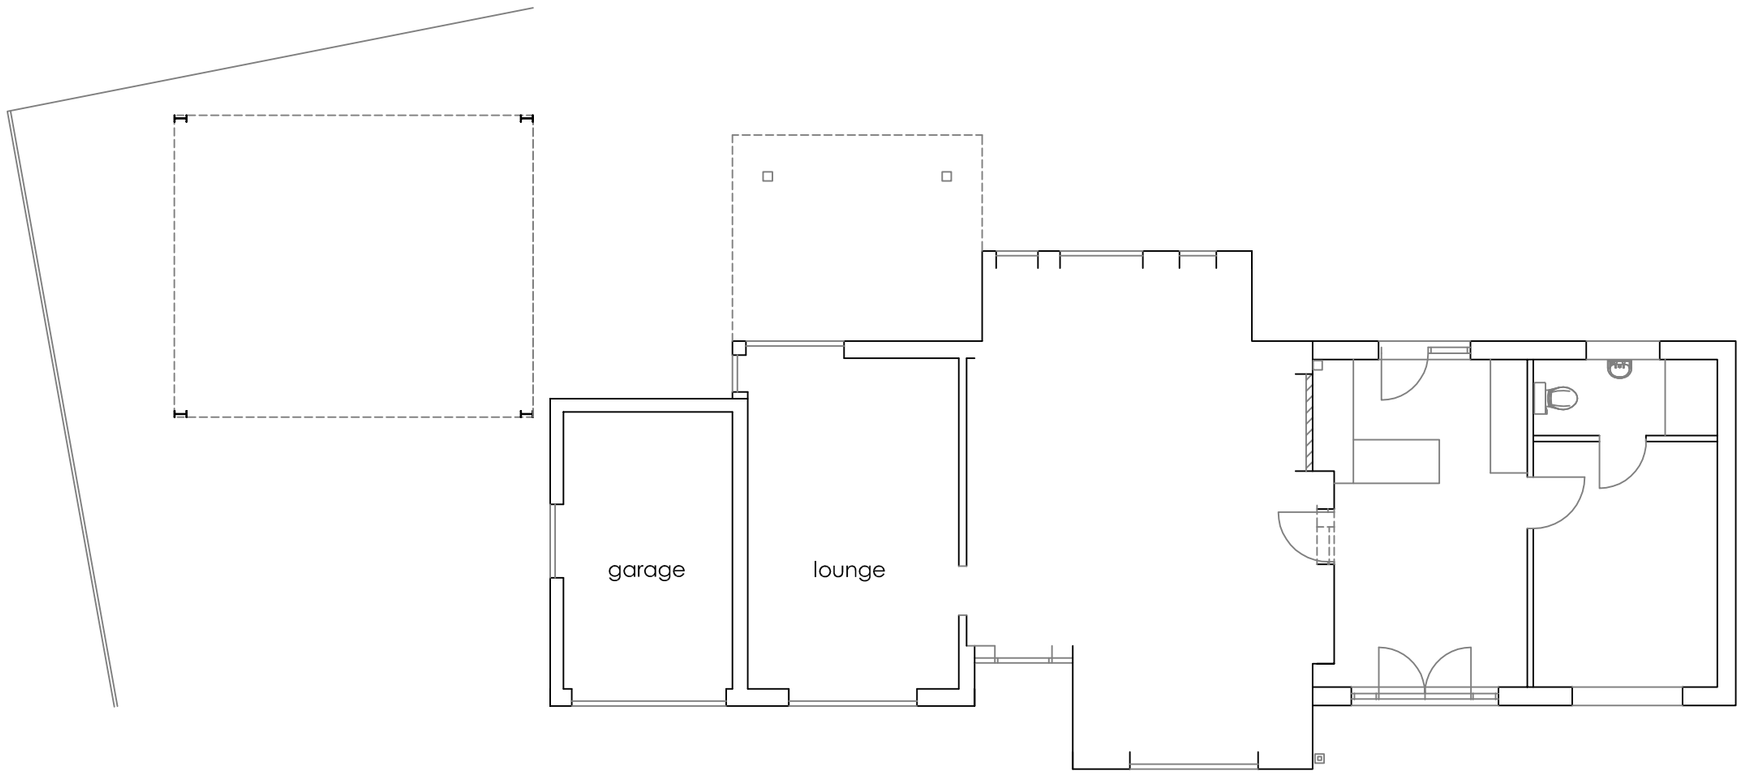

Robert Berry MCIAT
Architectural services
10 Truro Close, Congleton, Cheshire, CW12 3BD
t : 01260 279098 m : 07790 179093 e: robert.berry10@yahoo.co.uk

Client
Mr R Evans

Project
Proposed extension at
Redlands, Stanley Road,
Stockton Brook, Stoke On Trent
ST9 9LJ

Title
plans as existing

Scale @A2 1:100

Date Jan 2016

Drg no 1782 /30 Rev